http://www.adultpdf.com
Created by TIFF To PDF trial version, to remove this mark, please register this software.

SURVEY N - S 1/4 SECTION LINE
SECTION 26, T21S, R3W

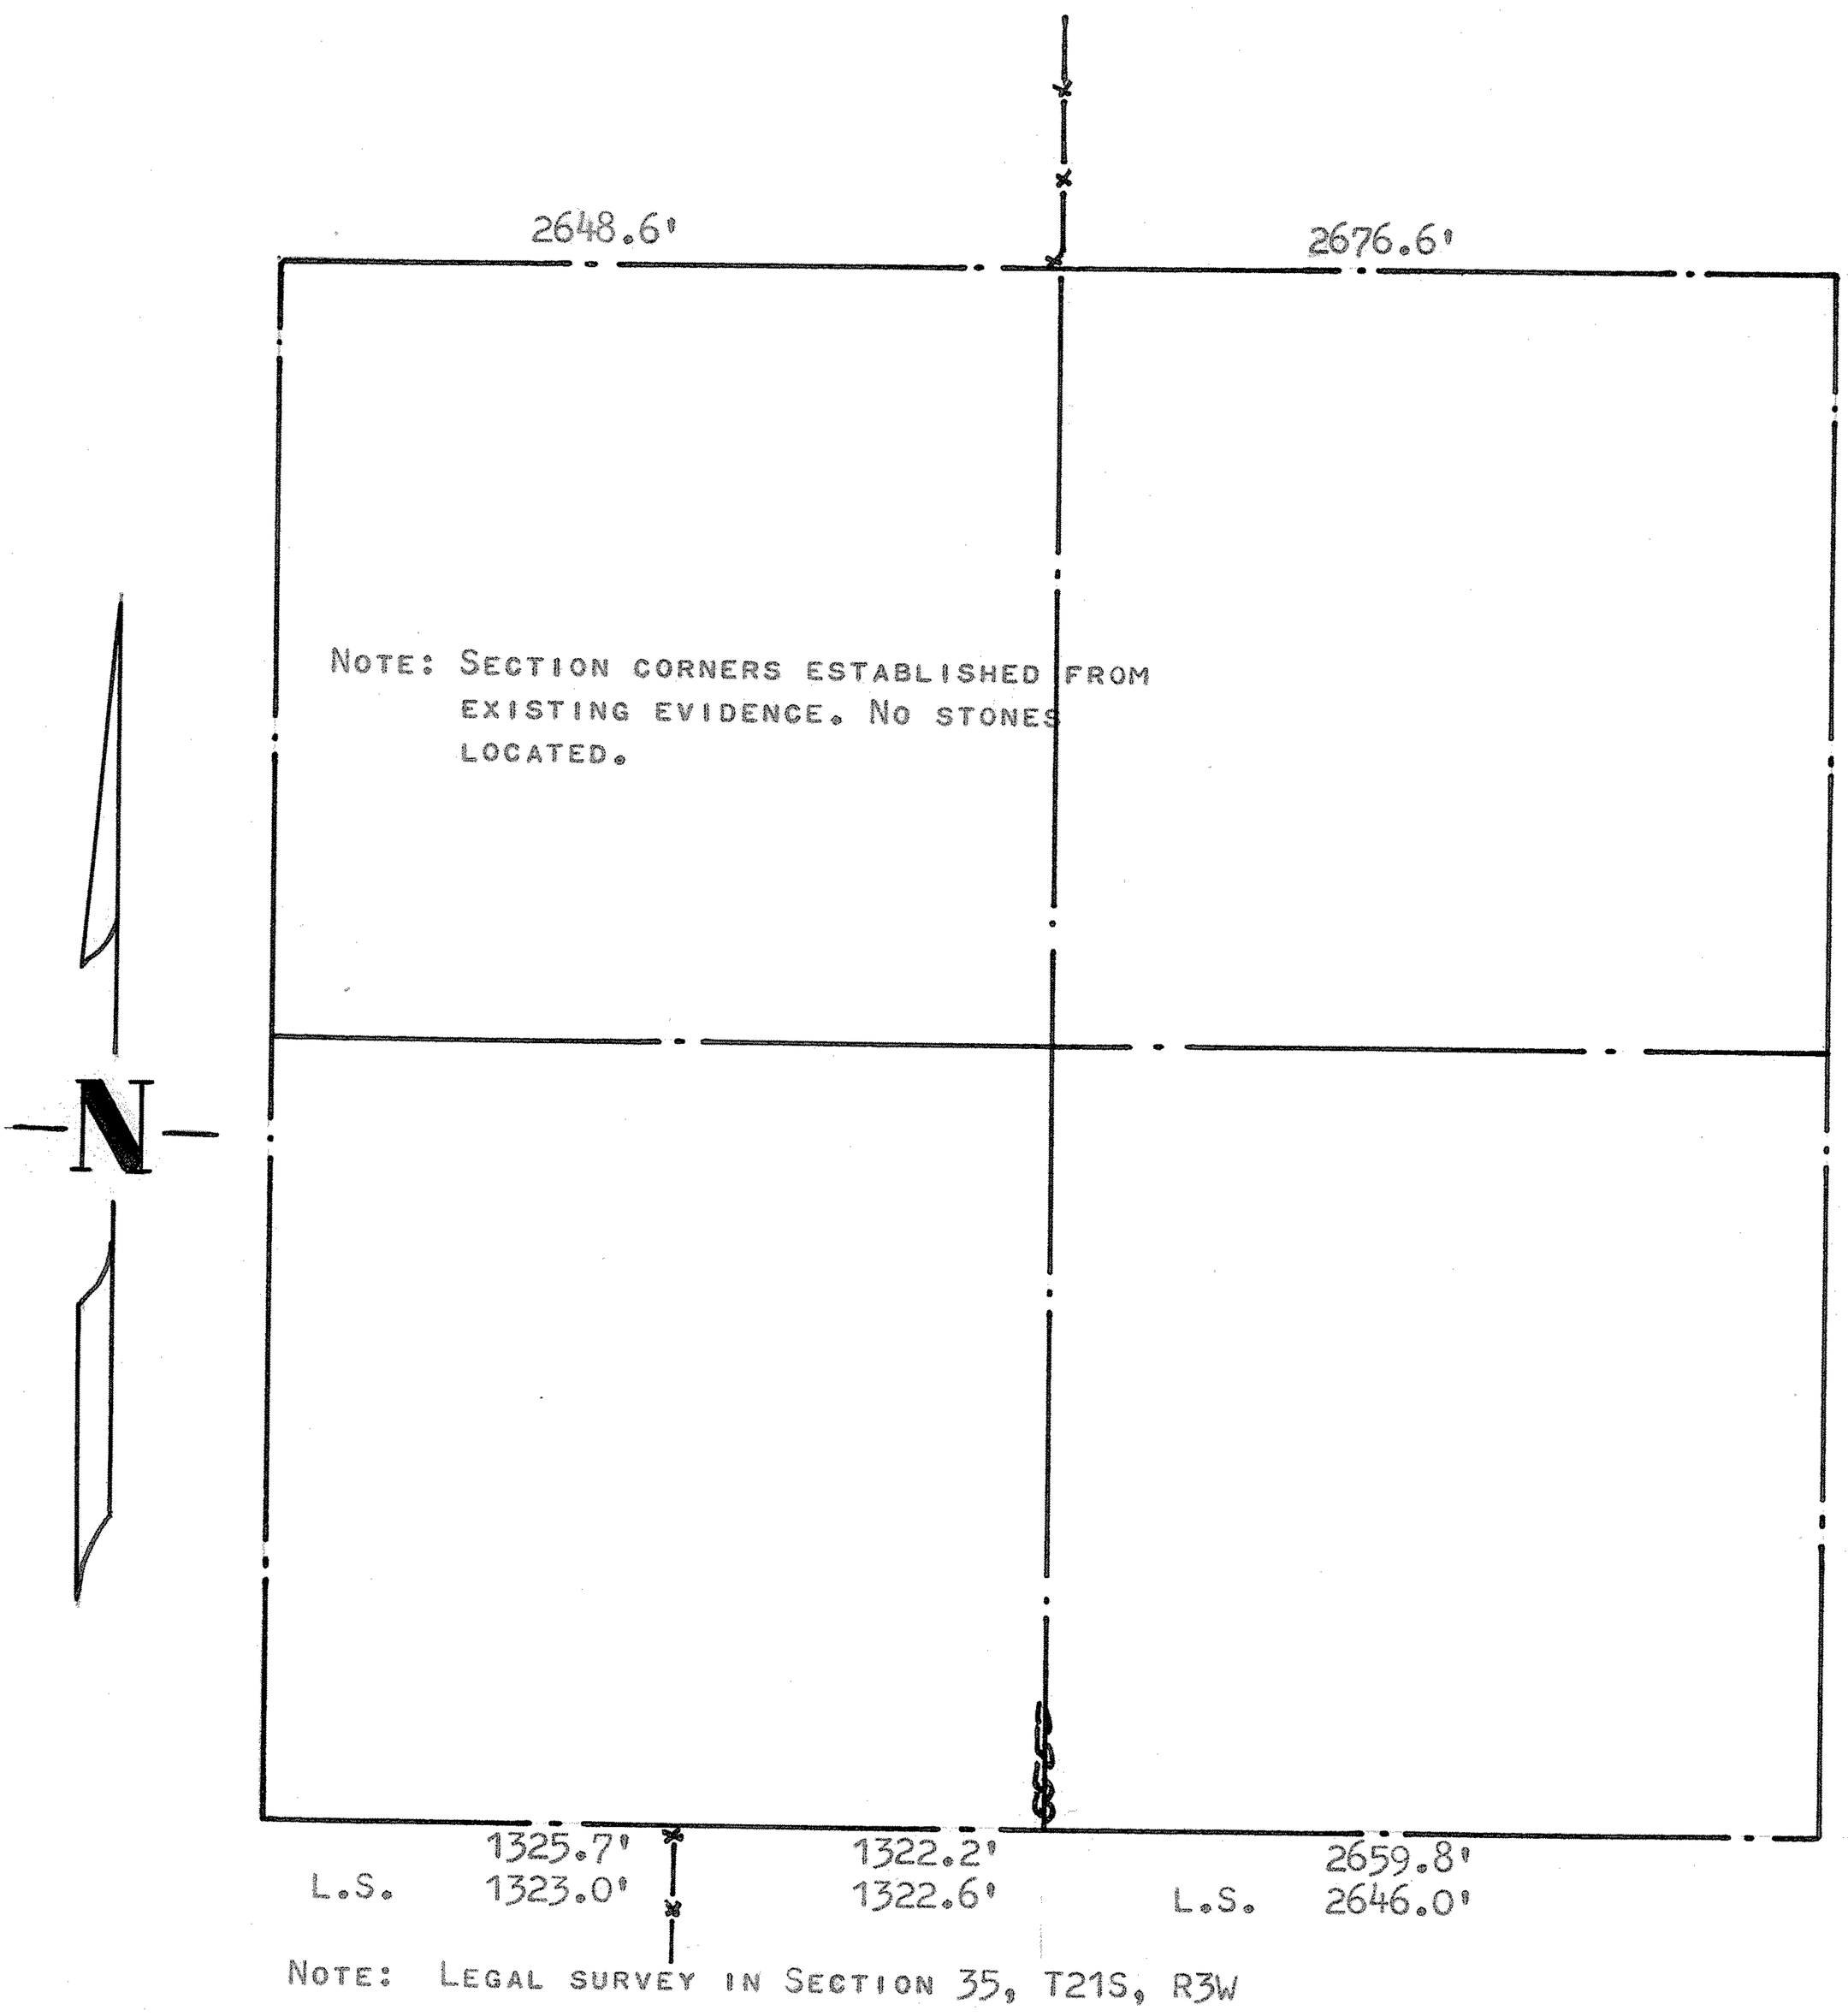


NOTE: LEGAL SURVEY IN SECTION 35, T21S, R3W

STATE OF KANSAS )
COUNTY OF McPHERSON) SS

I, FRANCIS D. WAGNER, COUNTY ENGINEER OF McPHERSON COUNTY, KANSAS DO HEREBY CERTIFY THAT I DID ON THE 23RD DAY APRIL, 1959 A SURVEY TO DETERMINE THE N-S LINE BETWEEN THE N1/4 CORNER AND THE S1/4 CORNER SECTION 26, T21S, R3W AND THAT THE ACCOMPANYING PLAT IS A TRUE EXHIBIT OF SAID SURVEY.

Francis D. Wagner

FRANCIS D. WAGNER
COUNTY ENGINEER
McPHERSON COUNTY

FRANCIS D. WAGNER
MAY 22, 1959
LICENSED
1273
KANSAS
PROFESSIONAL ENGINEER

MICROFILM