http://www.adultpdf.com
Created by TIFF To PDF trial version, to remove this mark, please register this software.

Heller Boundary Surveys, William B. Heller, L.S. 1202
863 S. 9th St., Salina, KS 67401
Ph: 1-785-825-1737, email: wheller@ks-usa.net

Plat of Survey

Section 26, Township 21 South, Range 3 West of 6 P.M.

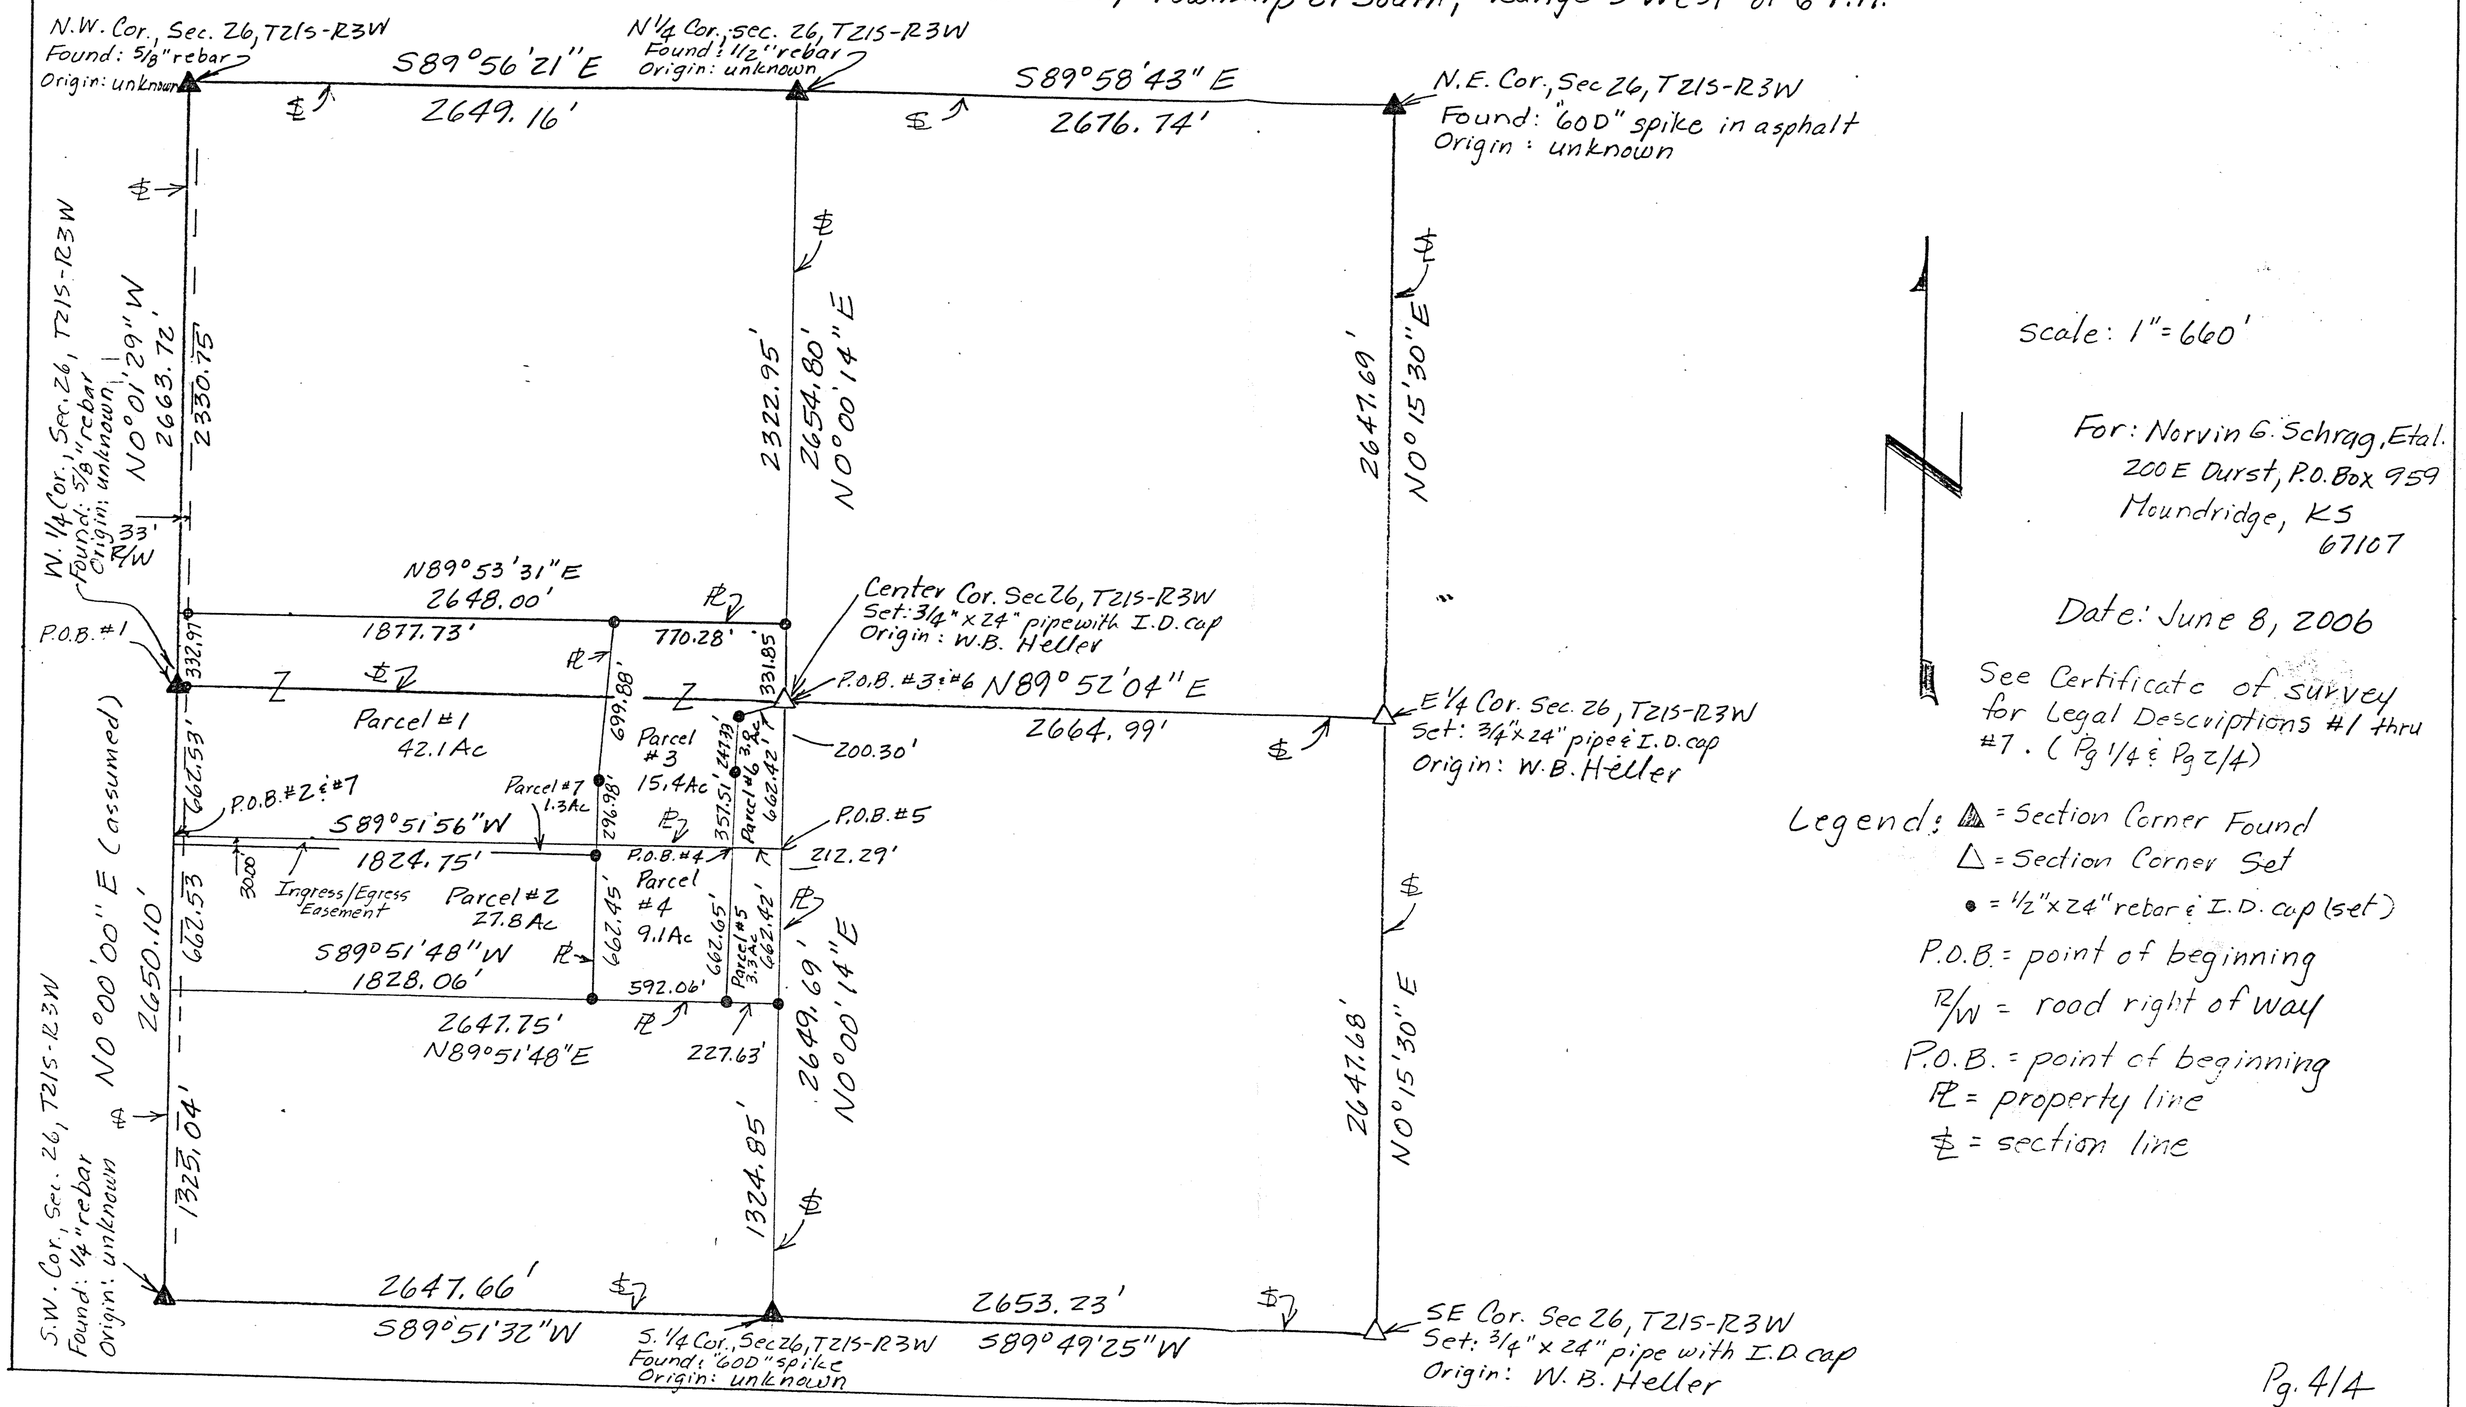

Scale: 1" = 660'

For: Norvin G. Schrag, Et al.
200 E Durst, P.O. Box 959
Moundridge, KS
67107

Date: June 8, 2006

See Certificate of survey for Legal Descriptions #1 thru #7. (Pg 1/4 & Pg 2/4)

Legend:
▲ = Section Corner Found
△ = Section Corner Set
• = 1/2" x 24" rebar & I.D. cap (set)
P.O.B. = point of beginning
R/W = road right of way
P.O.B. = point of beginning
PL = property line
℄ = section line