http://www.adultpdf.com
Created by TIFF To PDF trial version, to remove this mark, please register this software.

CERTIFICATE OF SURVEY

State of Kansas)
) ss
County of McPherson)

This is to certify that I, James H. Brosemer, a registered land surveyor in said County and State, surveyed and monumented the following:

LEGAL DESCRIPTION

The East one-half of the Southwest Quarter (E½ SW¼) and the West one-half of the Southeast Quarter (W½ SE¼) all in section 3, Township 21 South, Range 3 West of the 6th P.M., containing in all 160.25 acres.

For: Jim Goering
8220 E. Oxford Circle
Apt. 5106
Wichita, KS 67226

Brosemer Land Surveys
312 W. 10th
Florence, KS 66851
620-878-4451

PLAT OF SURVEY

JAMES H. BROSEMER REGISTERED LS-82 KANSAS LAND SURVEYOR
9-26-03

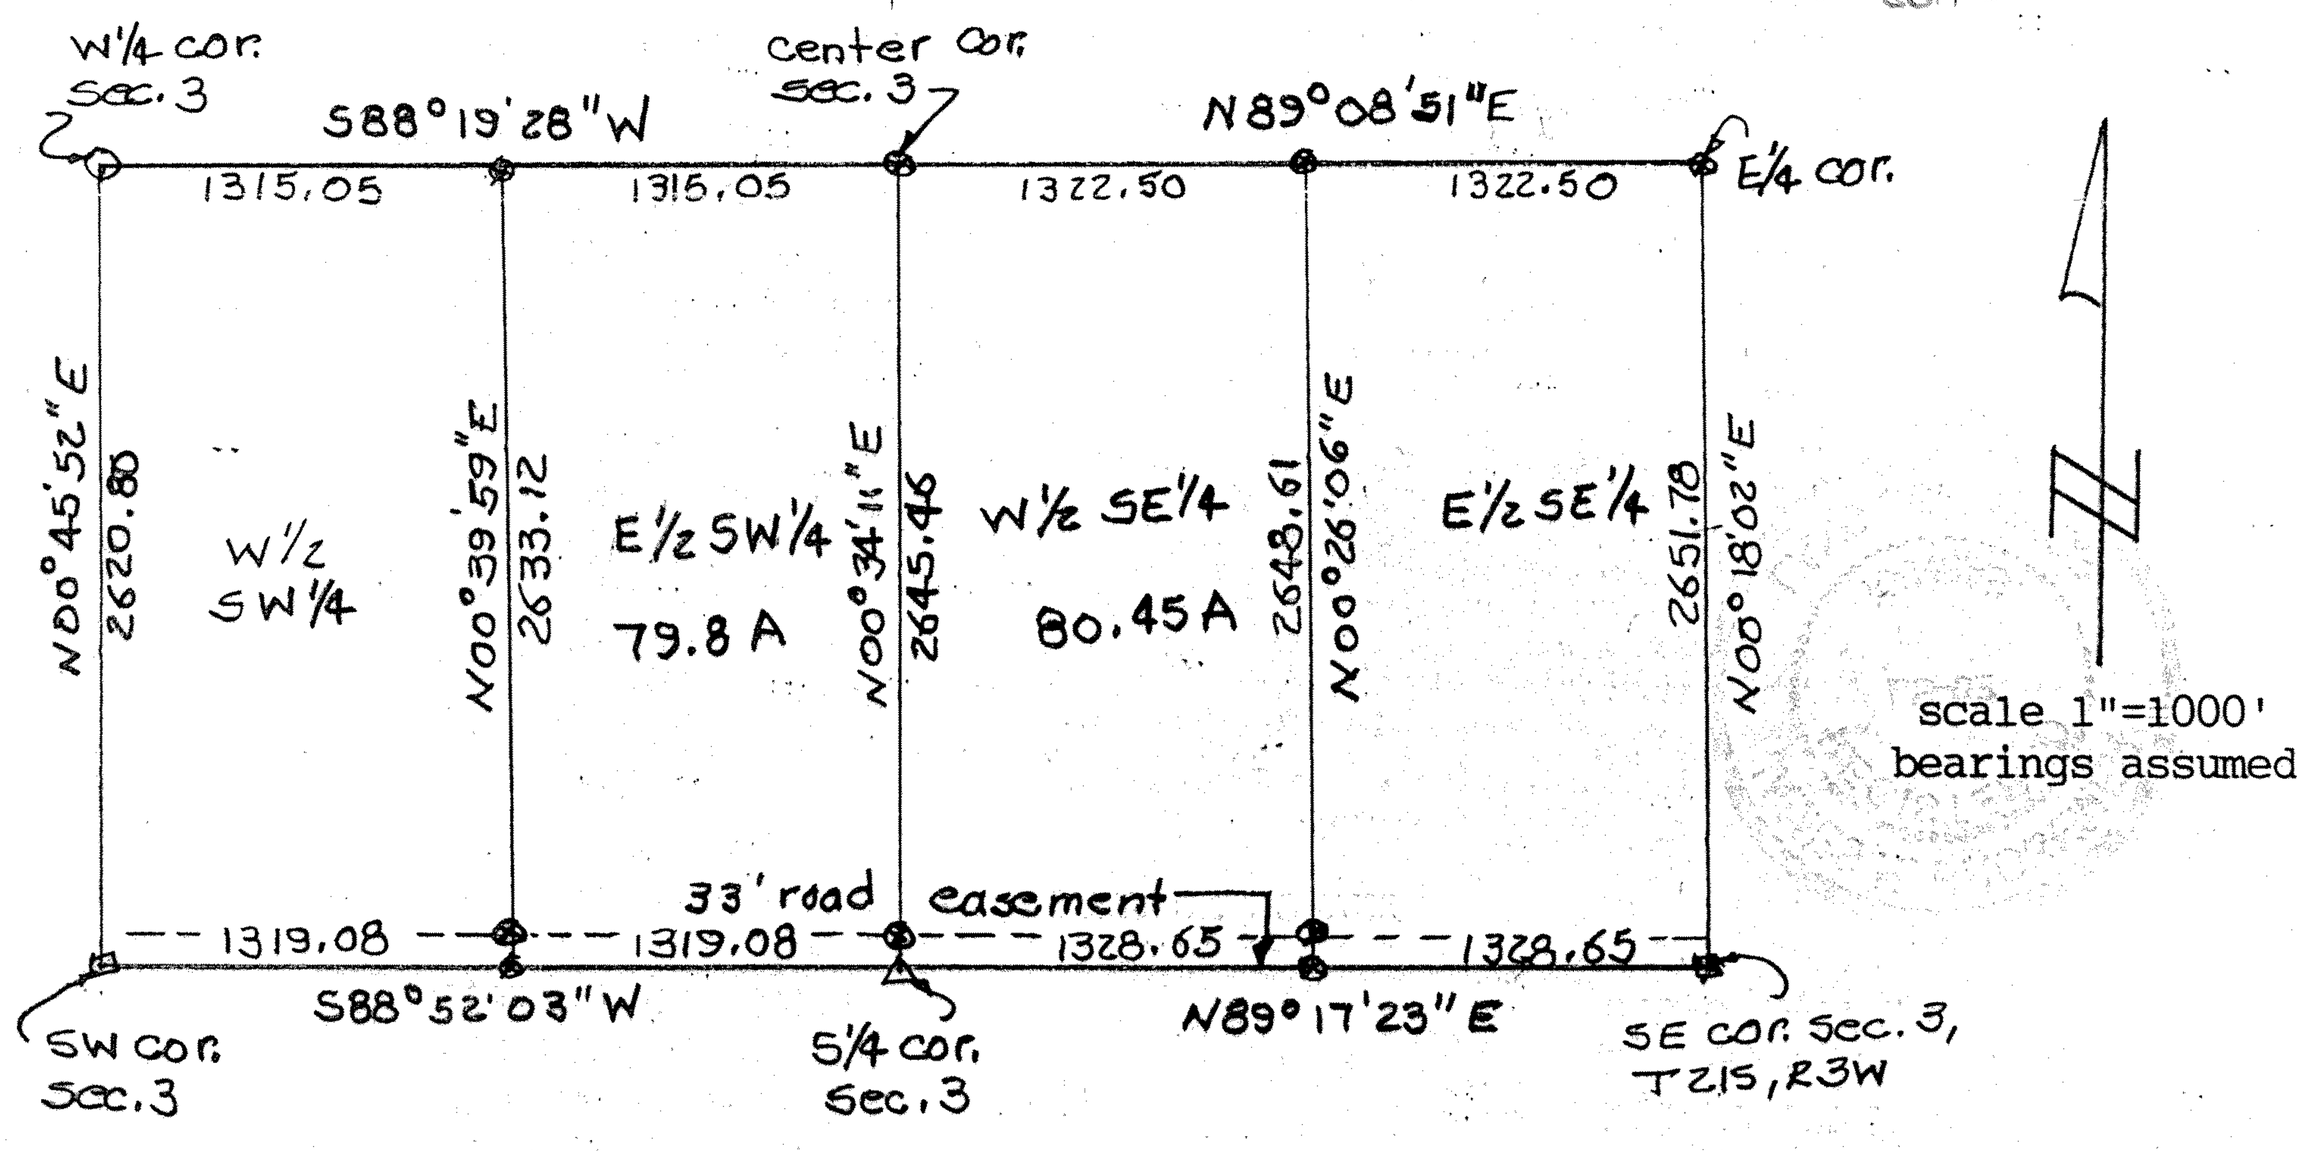

LEGEND

□ = 1/2" rebar (found)
○ = 2" pipe (found)
⊠ = 5/8" rebar (found)
⊗ = 1/2" rebar with I.D. cap (set)
△ = stone & 1/2" rebar (found)

RECEIVED
NOV - 3 2003