http://www.adultpdf.com
Created by TIFF To PDF trial version, to remove this mark, please register this software.

Garber Surveying Service, P.A.
217 East 1st, Suite 16 ● Phone 316 665-7032 ● FAX 316 663-7401
Hutchinson, Kansas 67501

Project No. G92-38

SURVEY FOR: EMPRISE BANK (Stone)
DESCRIPTION: A portion of the North half of the Northeast Quarter of Section 31, Township 21 South, Range 3 West of the 6th Prinicpal Meridian, McPherson County, Kansas, more particularly described on the attached sheet.

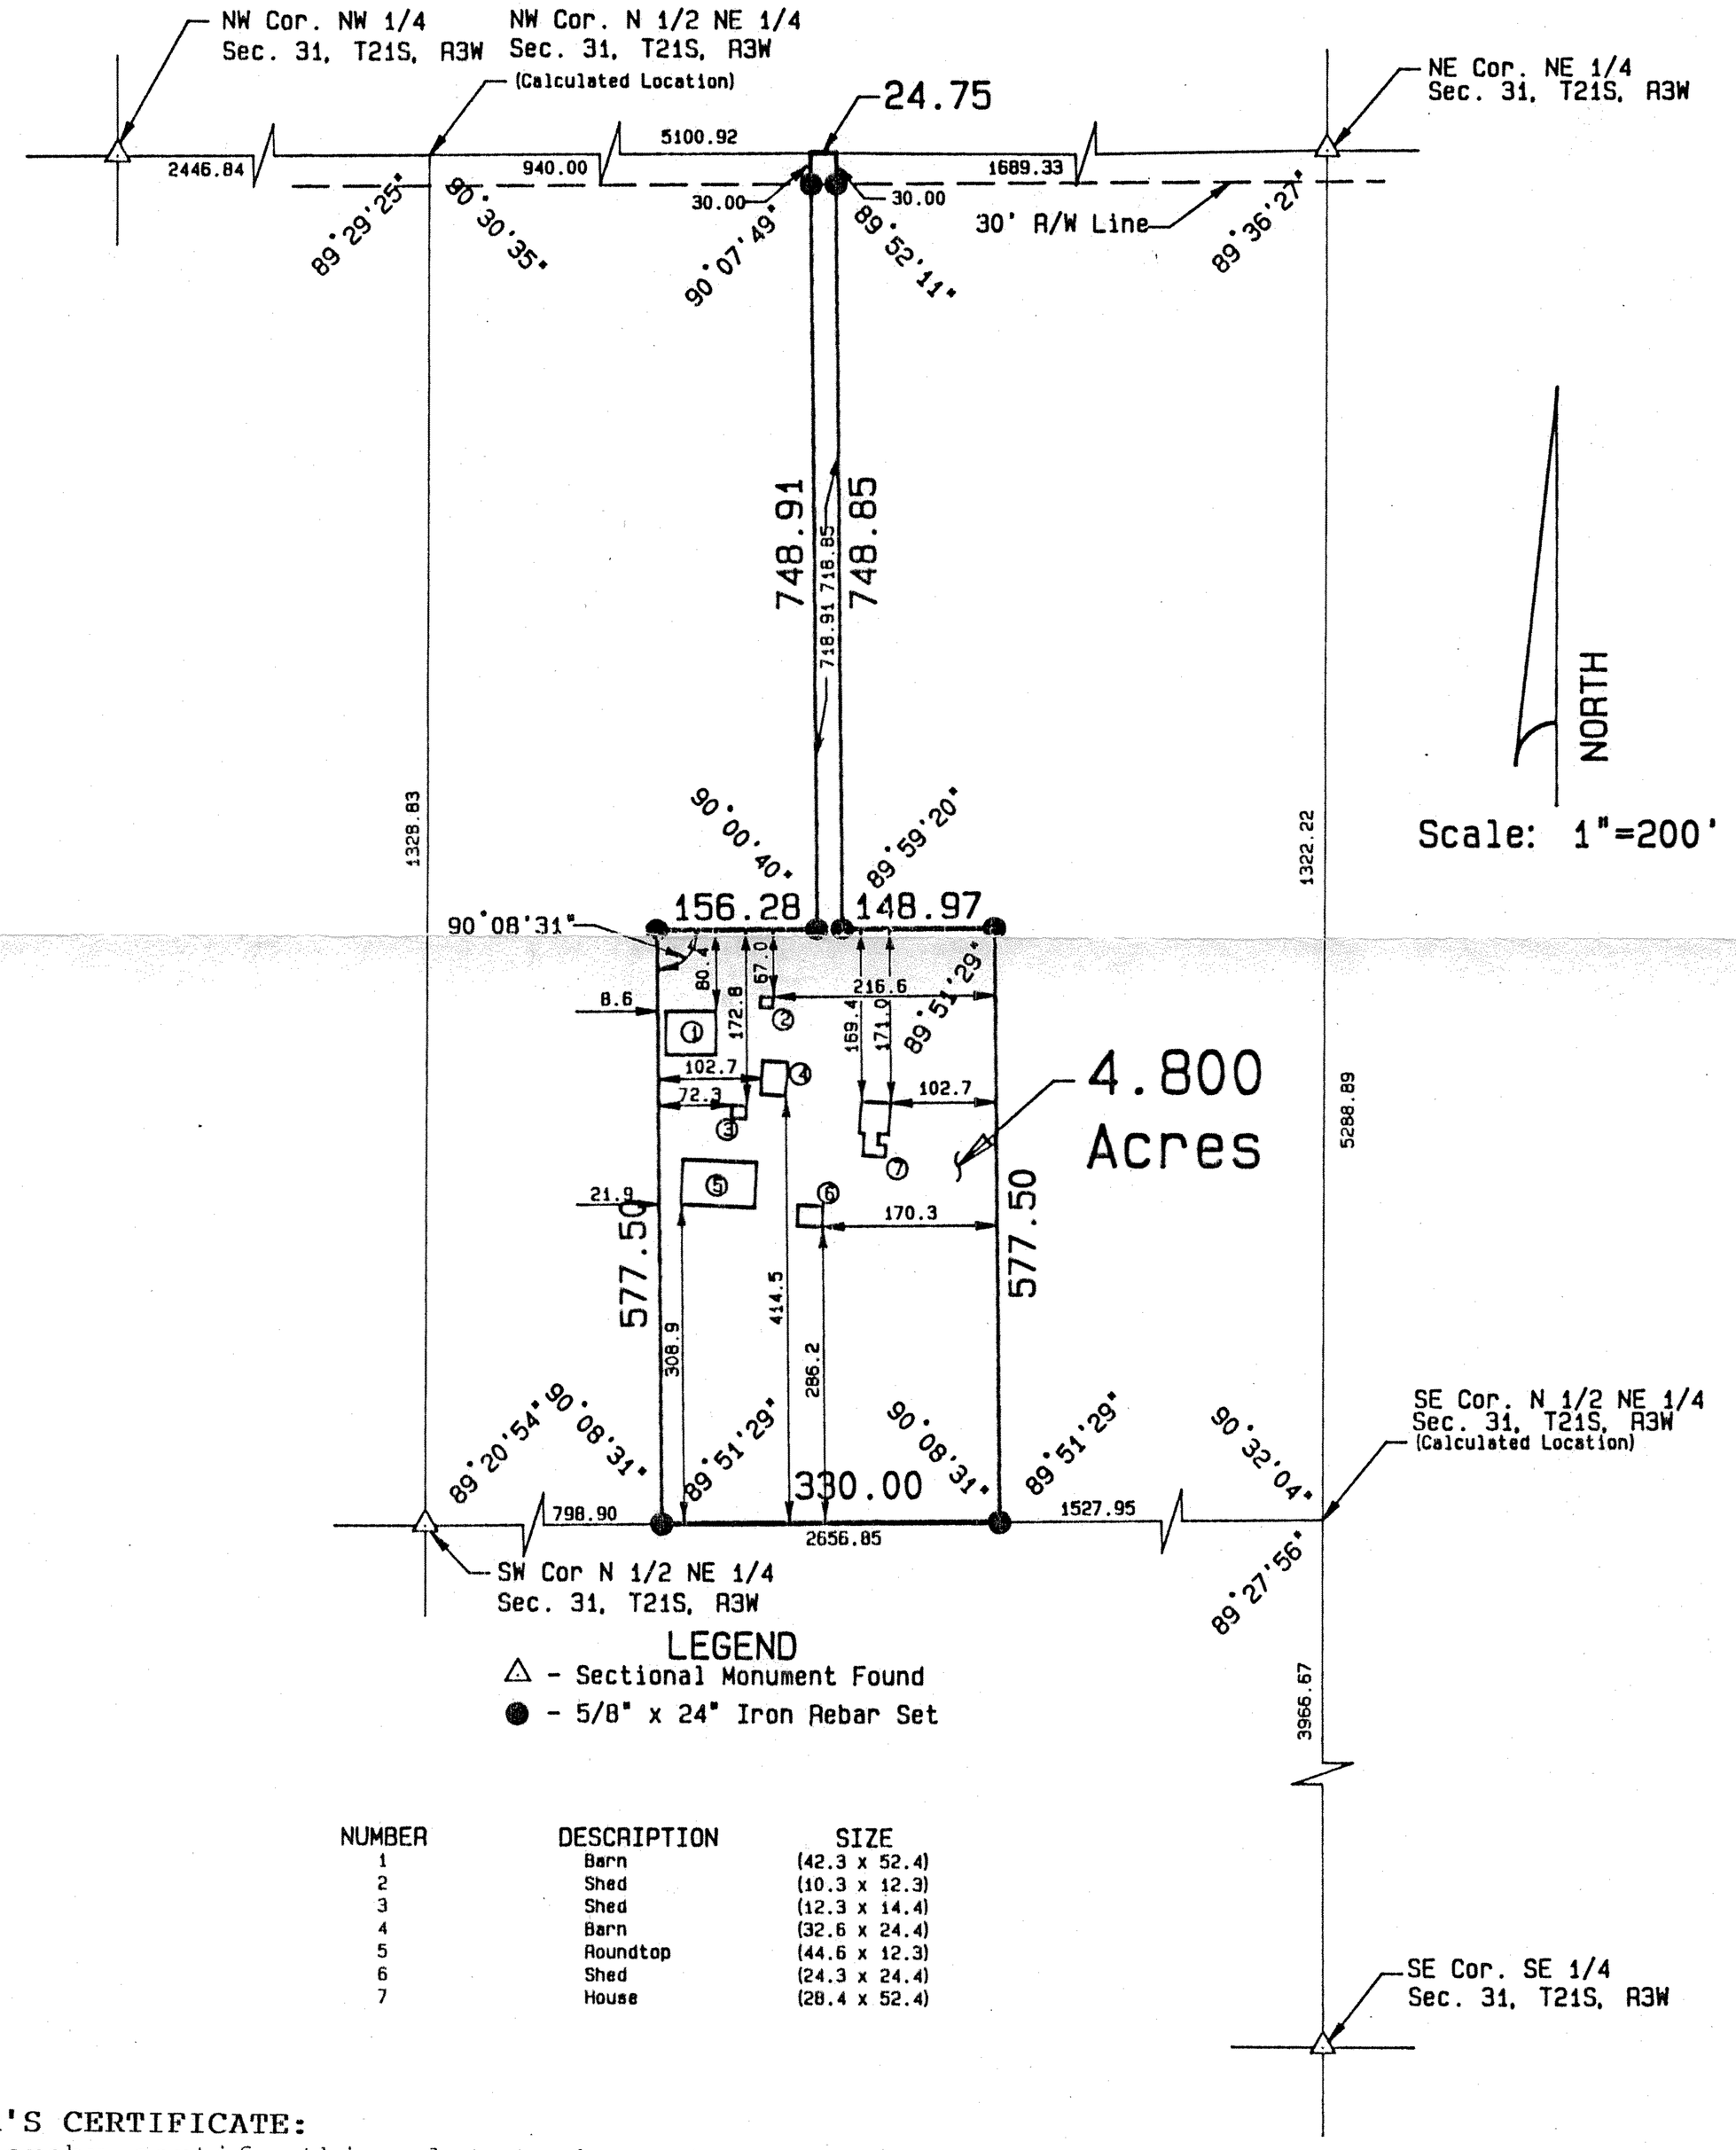

LEGEND
△ - Sectional Monument Found
● - 5/8" x 24" Iron Rebar Set

NUMBER	DESCRIPTION	SIZE
1	Barn	(42.3 x 52.4)
2	Shed	(10.3 x 12.3)
3	Shed	(12.3 x 14.4)
4	Barn	(32.6 x 24.4)
5	Roundtop	(44.6 x 12.3)
6	Shed	(24.3 x 24.4)
7	House	(28.4 x 52.4)

SURVEYOR'S CERTIFICATE:
I hereby certify this plat to be a true, correct and complete representation of the property described above and on the attached sheet and the buildings and improvements located thereon and that there are no encroachments either way across property lines except as shown, as surveyed under my supervision.
Dated: February 13, 1992

Daniel E. Garber RLS #683

DANIEL E. GARBER REGISTERED LS-683 KANSAS LAND SURVEYOR

Hutch-Line Form MIC 790-2