http://www.actualpdf.com
Created by TIFF To PDF trial version, to remove this mark, please register this software.

Landmark Surveys
313 Birch Way, Hutchinson, KS 67502 Tel (620) 662- 7029 or (620) 727-2493 Fax (620) 662-3085

Plat of Survey

Section 11, Township 21 South, Range 4 West

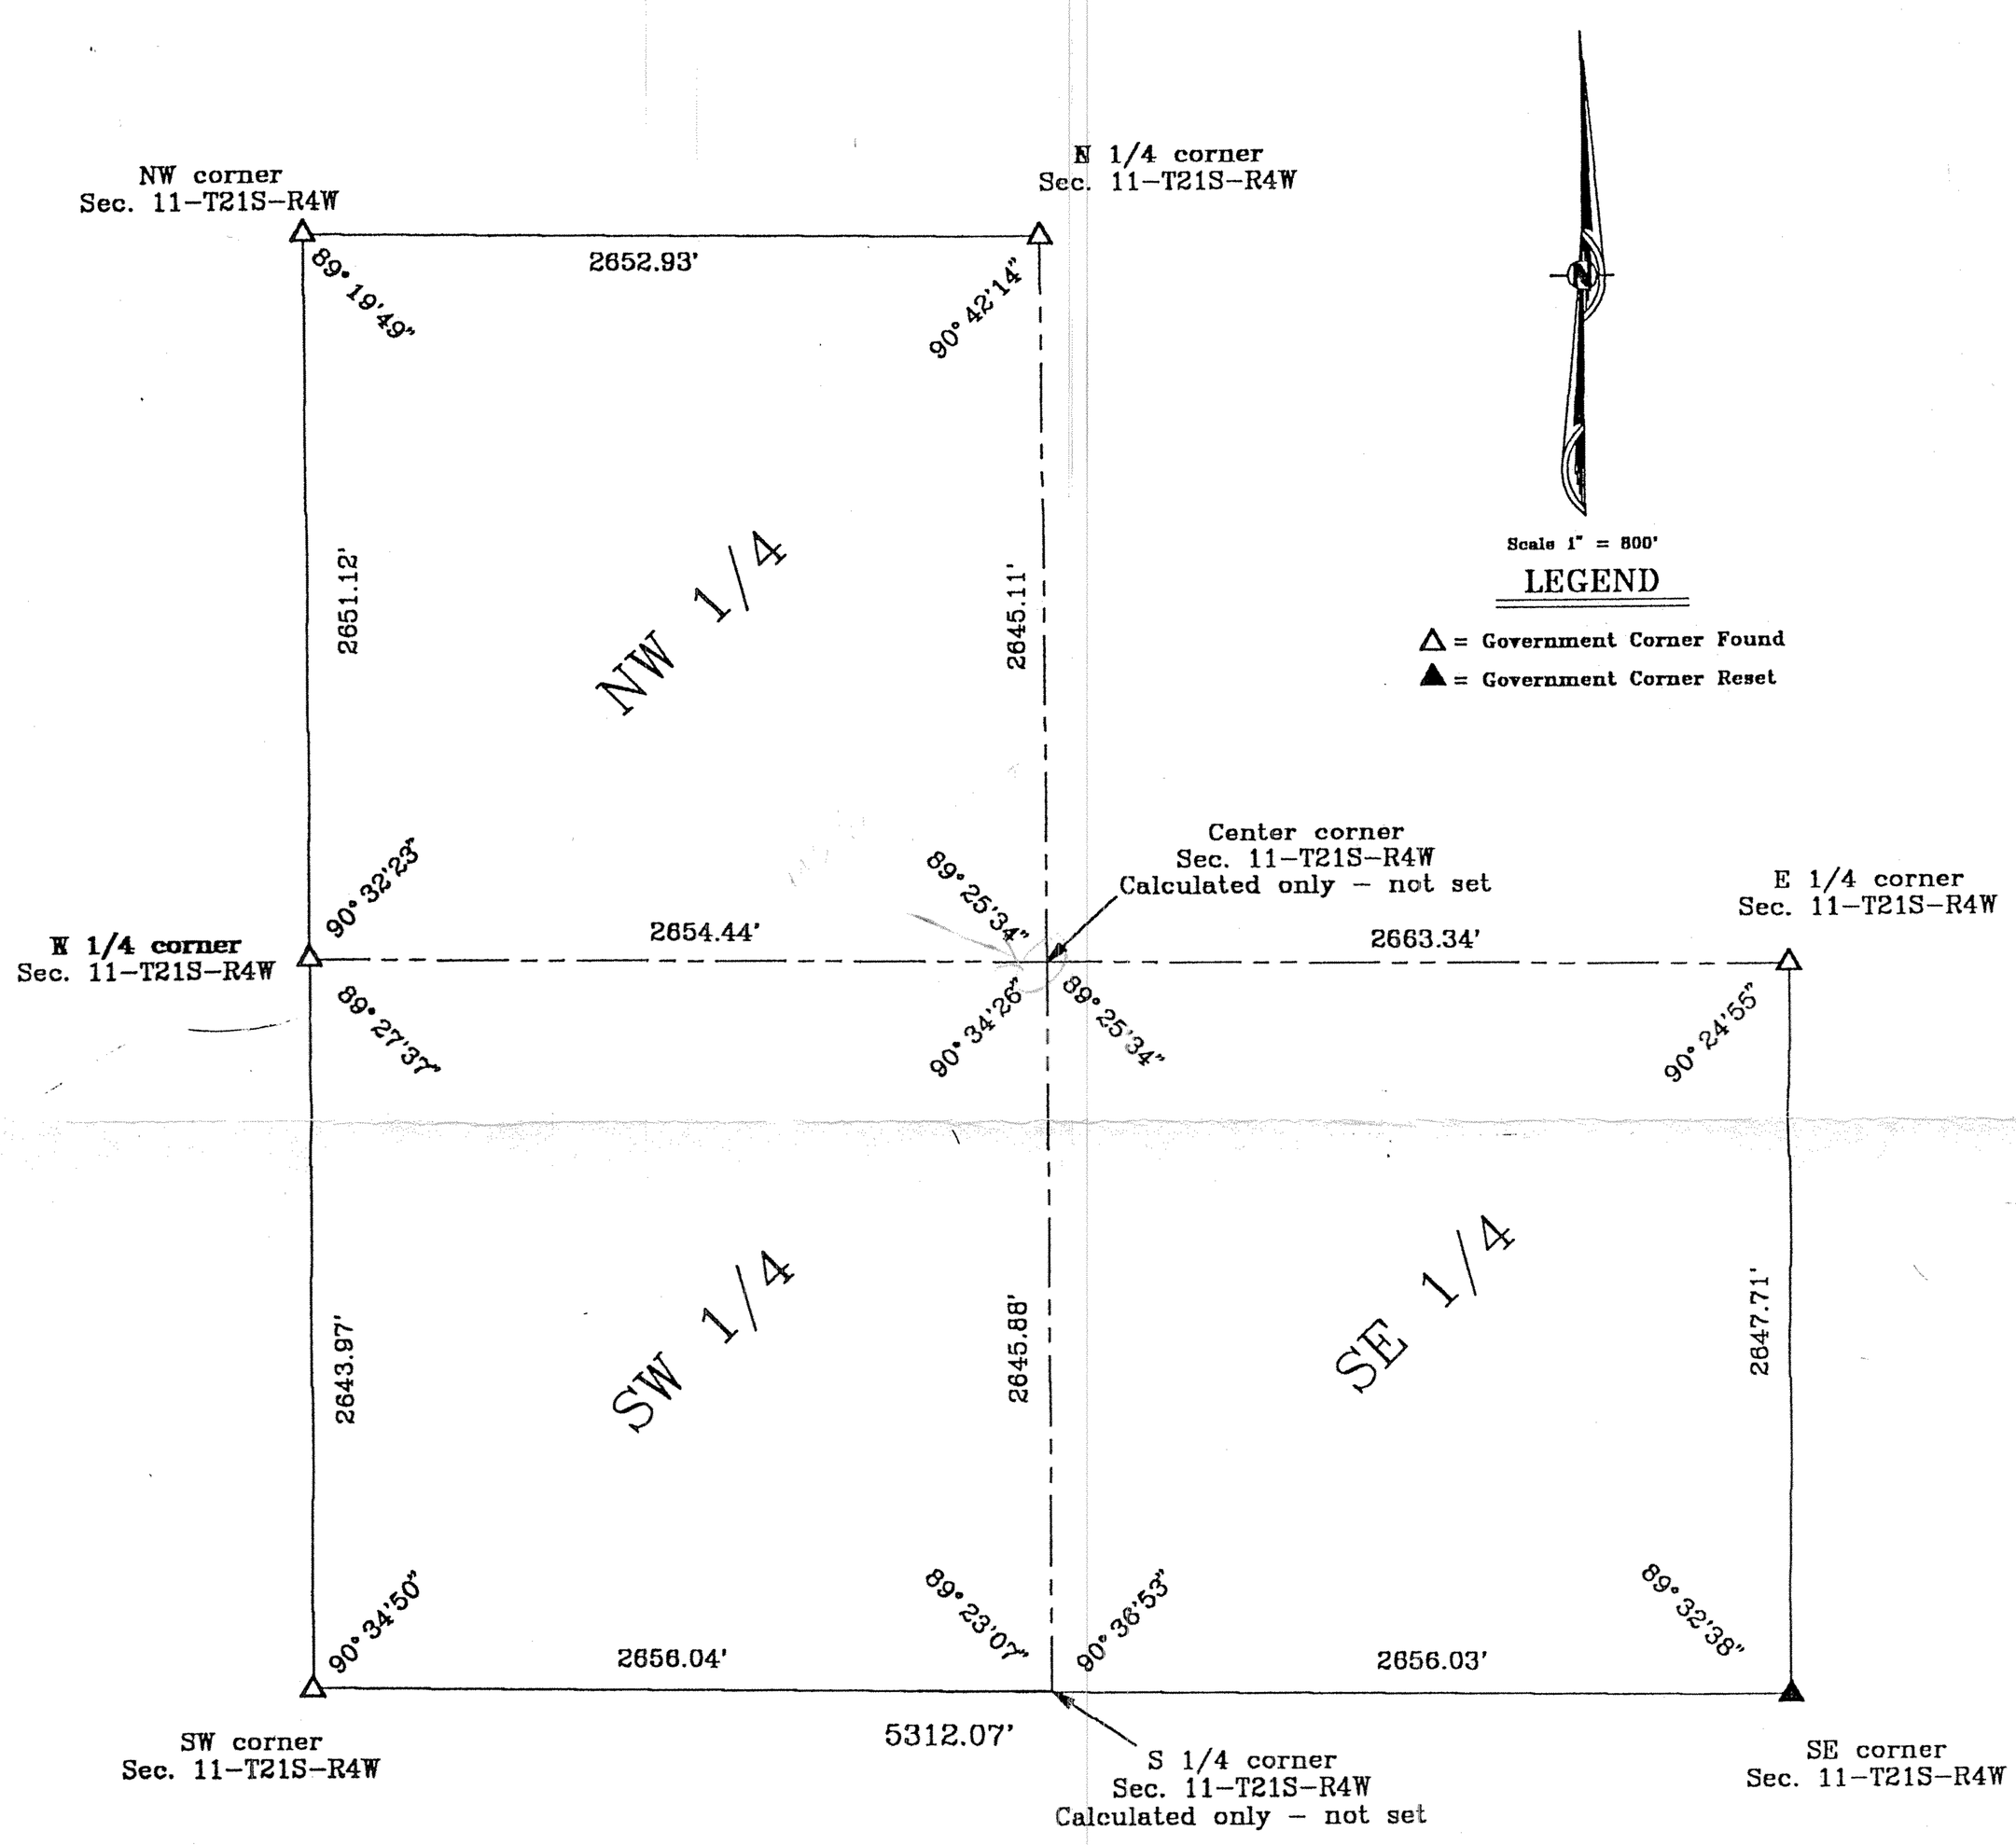

Survey preformed to determine legal description of grasslands in the North Half of the South Half of Section 11-T21S-R4W for:

Neil Schierling
438 10th Avenue
Inman, KS 67546

I hereby certify this plat to be a true, correct, and complete representation of the property described above, as surveyed by me, October 21, 2002.

OVID L. WOODS
LICENSED
LS-1103
KANSAS
LAND SURVEYOR

© Landmark Surveys
313 Birch Way, Hutchinson, KS 67502

01-206