http://www.adultpdf.com
Created by TIFF To PDF trial version, to remove this mark, please register this software.

Garber
Surveying Service, P.A.
217 East 1st, Suite 16 Hutchinson, KS 67501

Proj. No. G89-533

SURVEY FOR: BROOKS MORTGAGE CORP.
DESCRIPTION: Portions of the Northeast Quarter of Section 17, Township 21 South, Range 4 West of the 6th Principal Meridian in McPherson County, Kansas as more particularly described on the attached sheet.

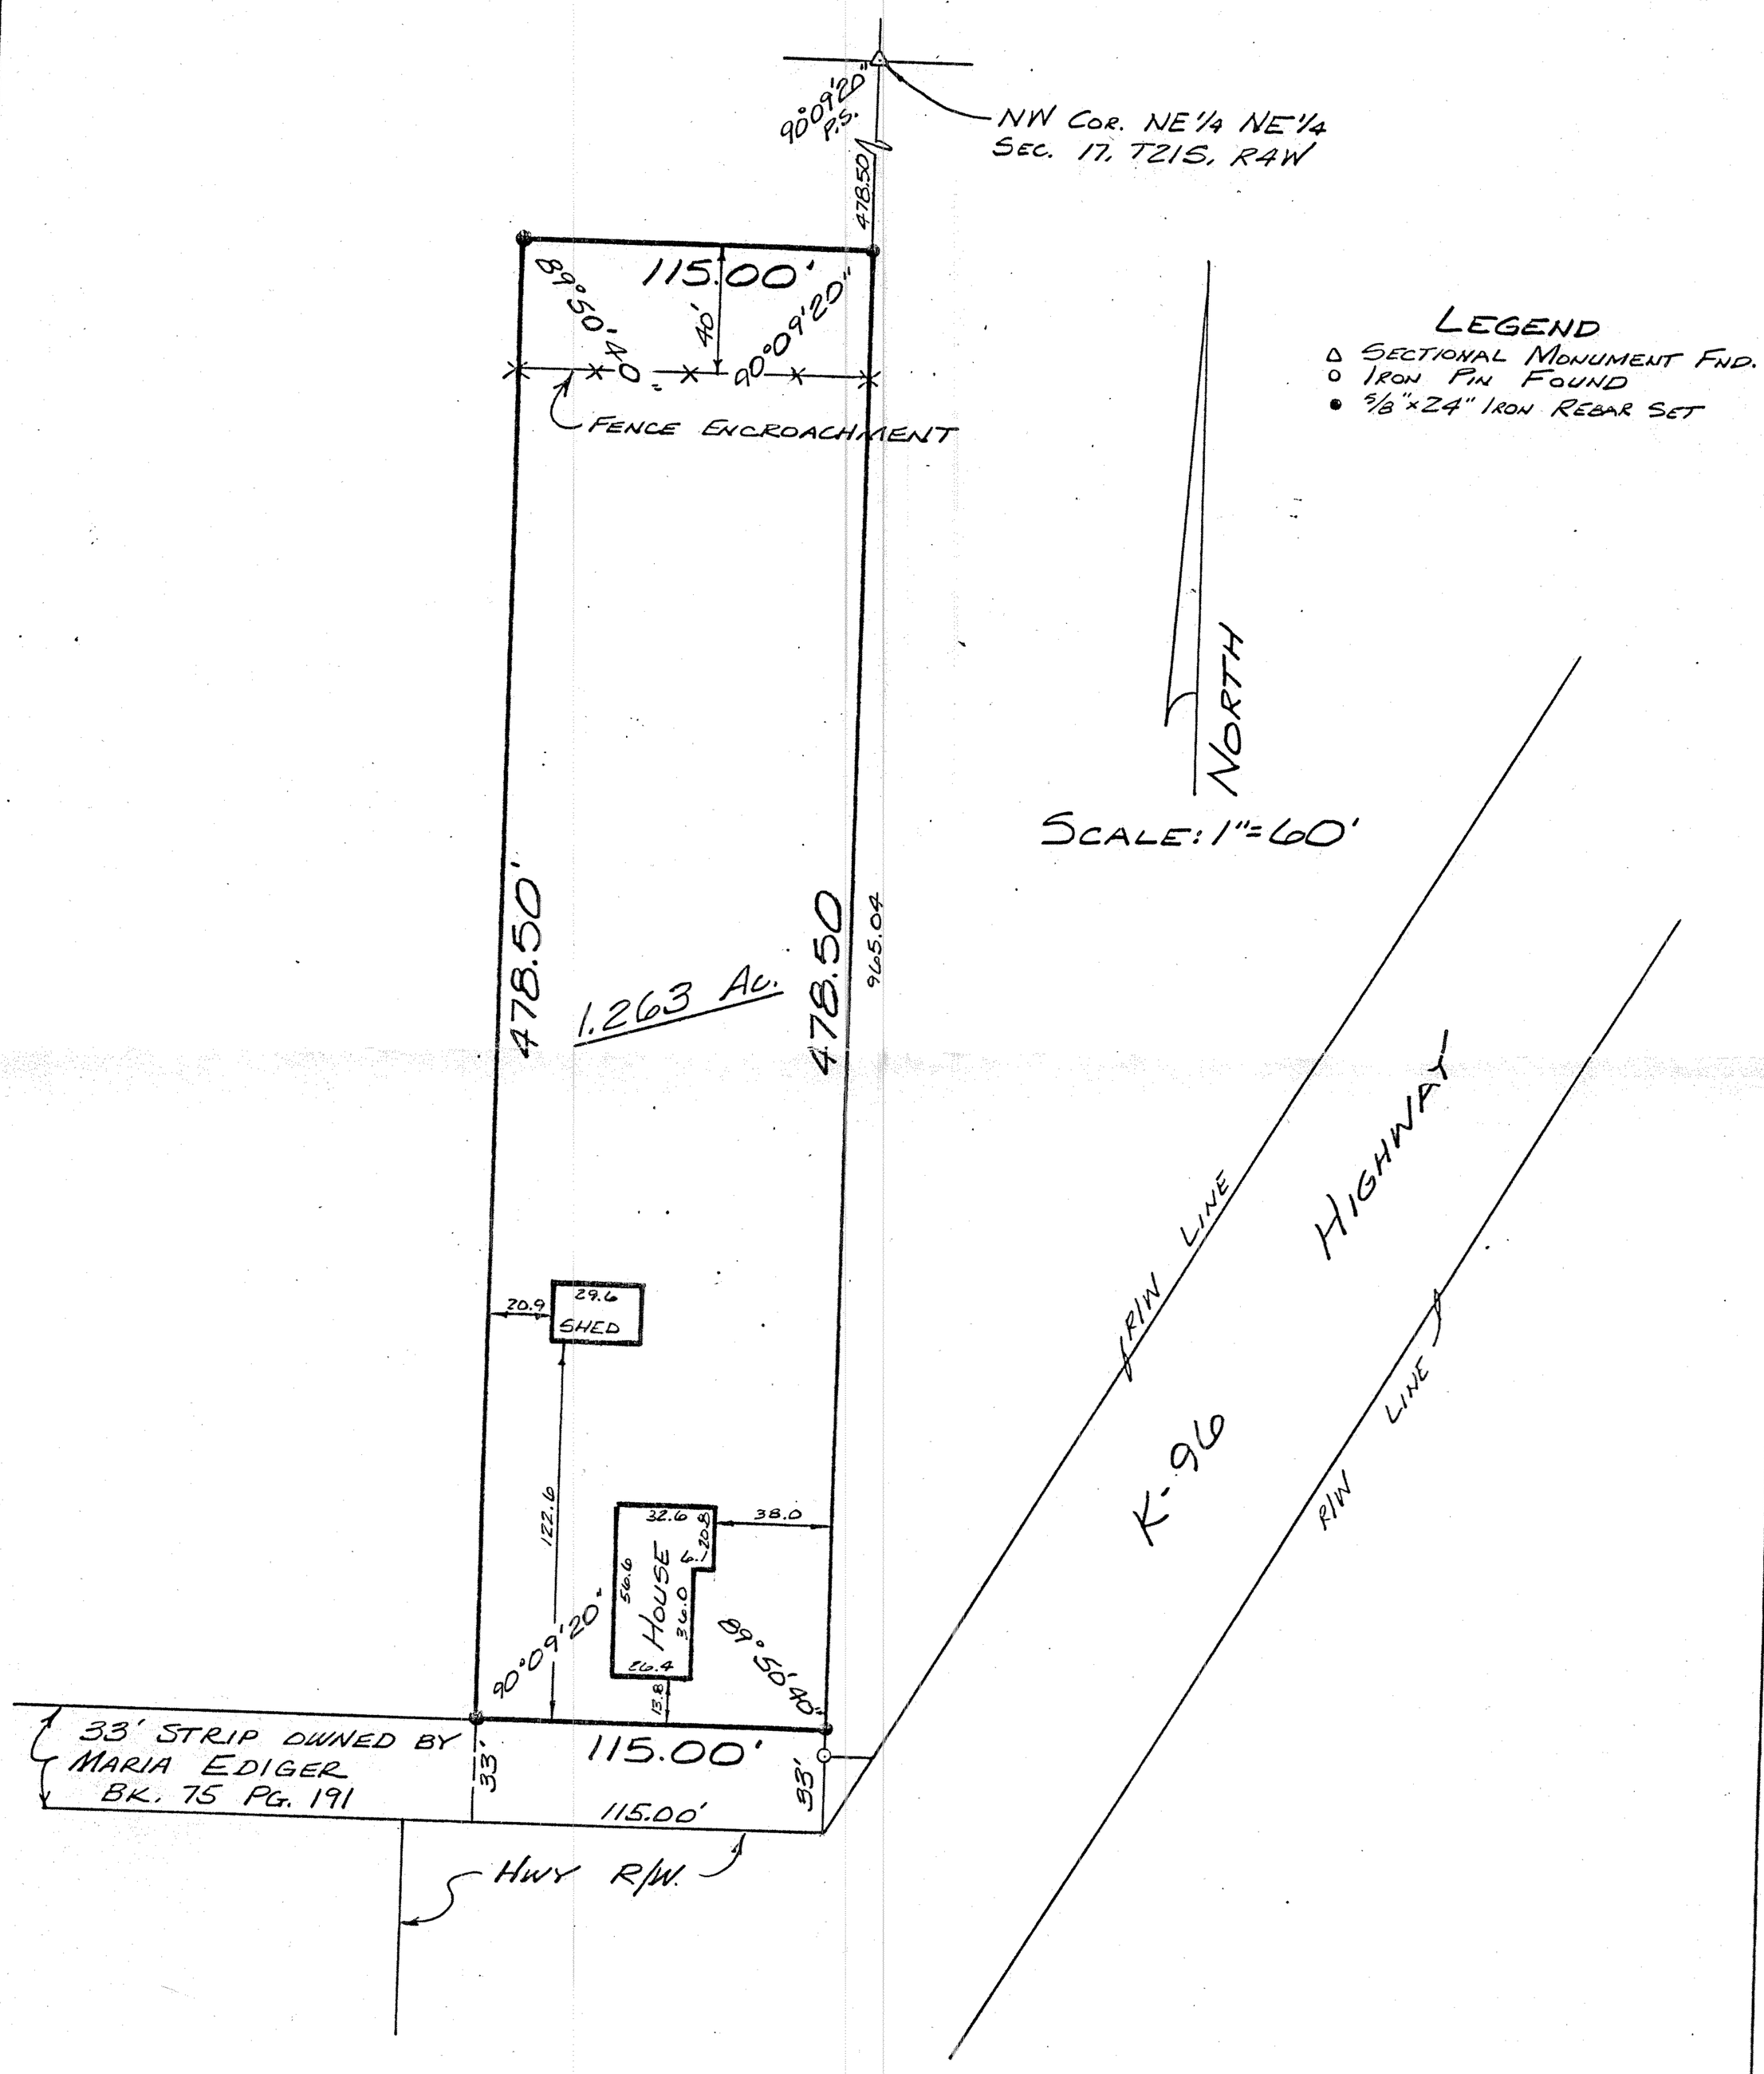

I hereby certify this plat to be a true, correct and complete representation of the property described above and on the attached sheet and the buildings and improvements located thereon and that there are no encroachments either way across property lines except as shown, as surveyed under my supervision this 12th day of September, 1989.

Daniel E. Garber RLS #683

DANIEL E. GARBER
REGISTERED
LS-683
KANSAS
LAND SURVEYOR