http://www.adultpdf.com
Created by TIFF To PDF trial version, to remove this mark, please register this software.

Plat of Survey
Section 2 and 11, T21S-R4W

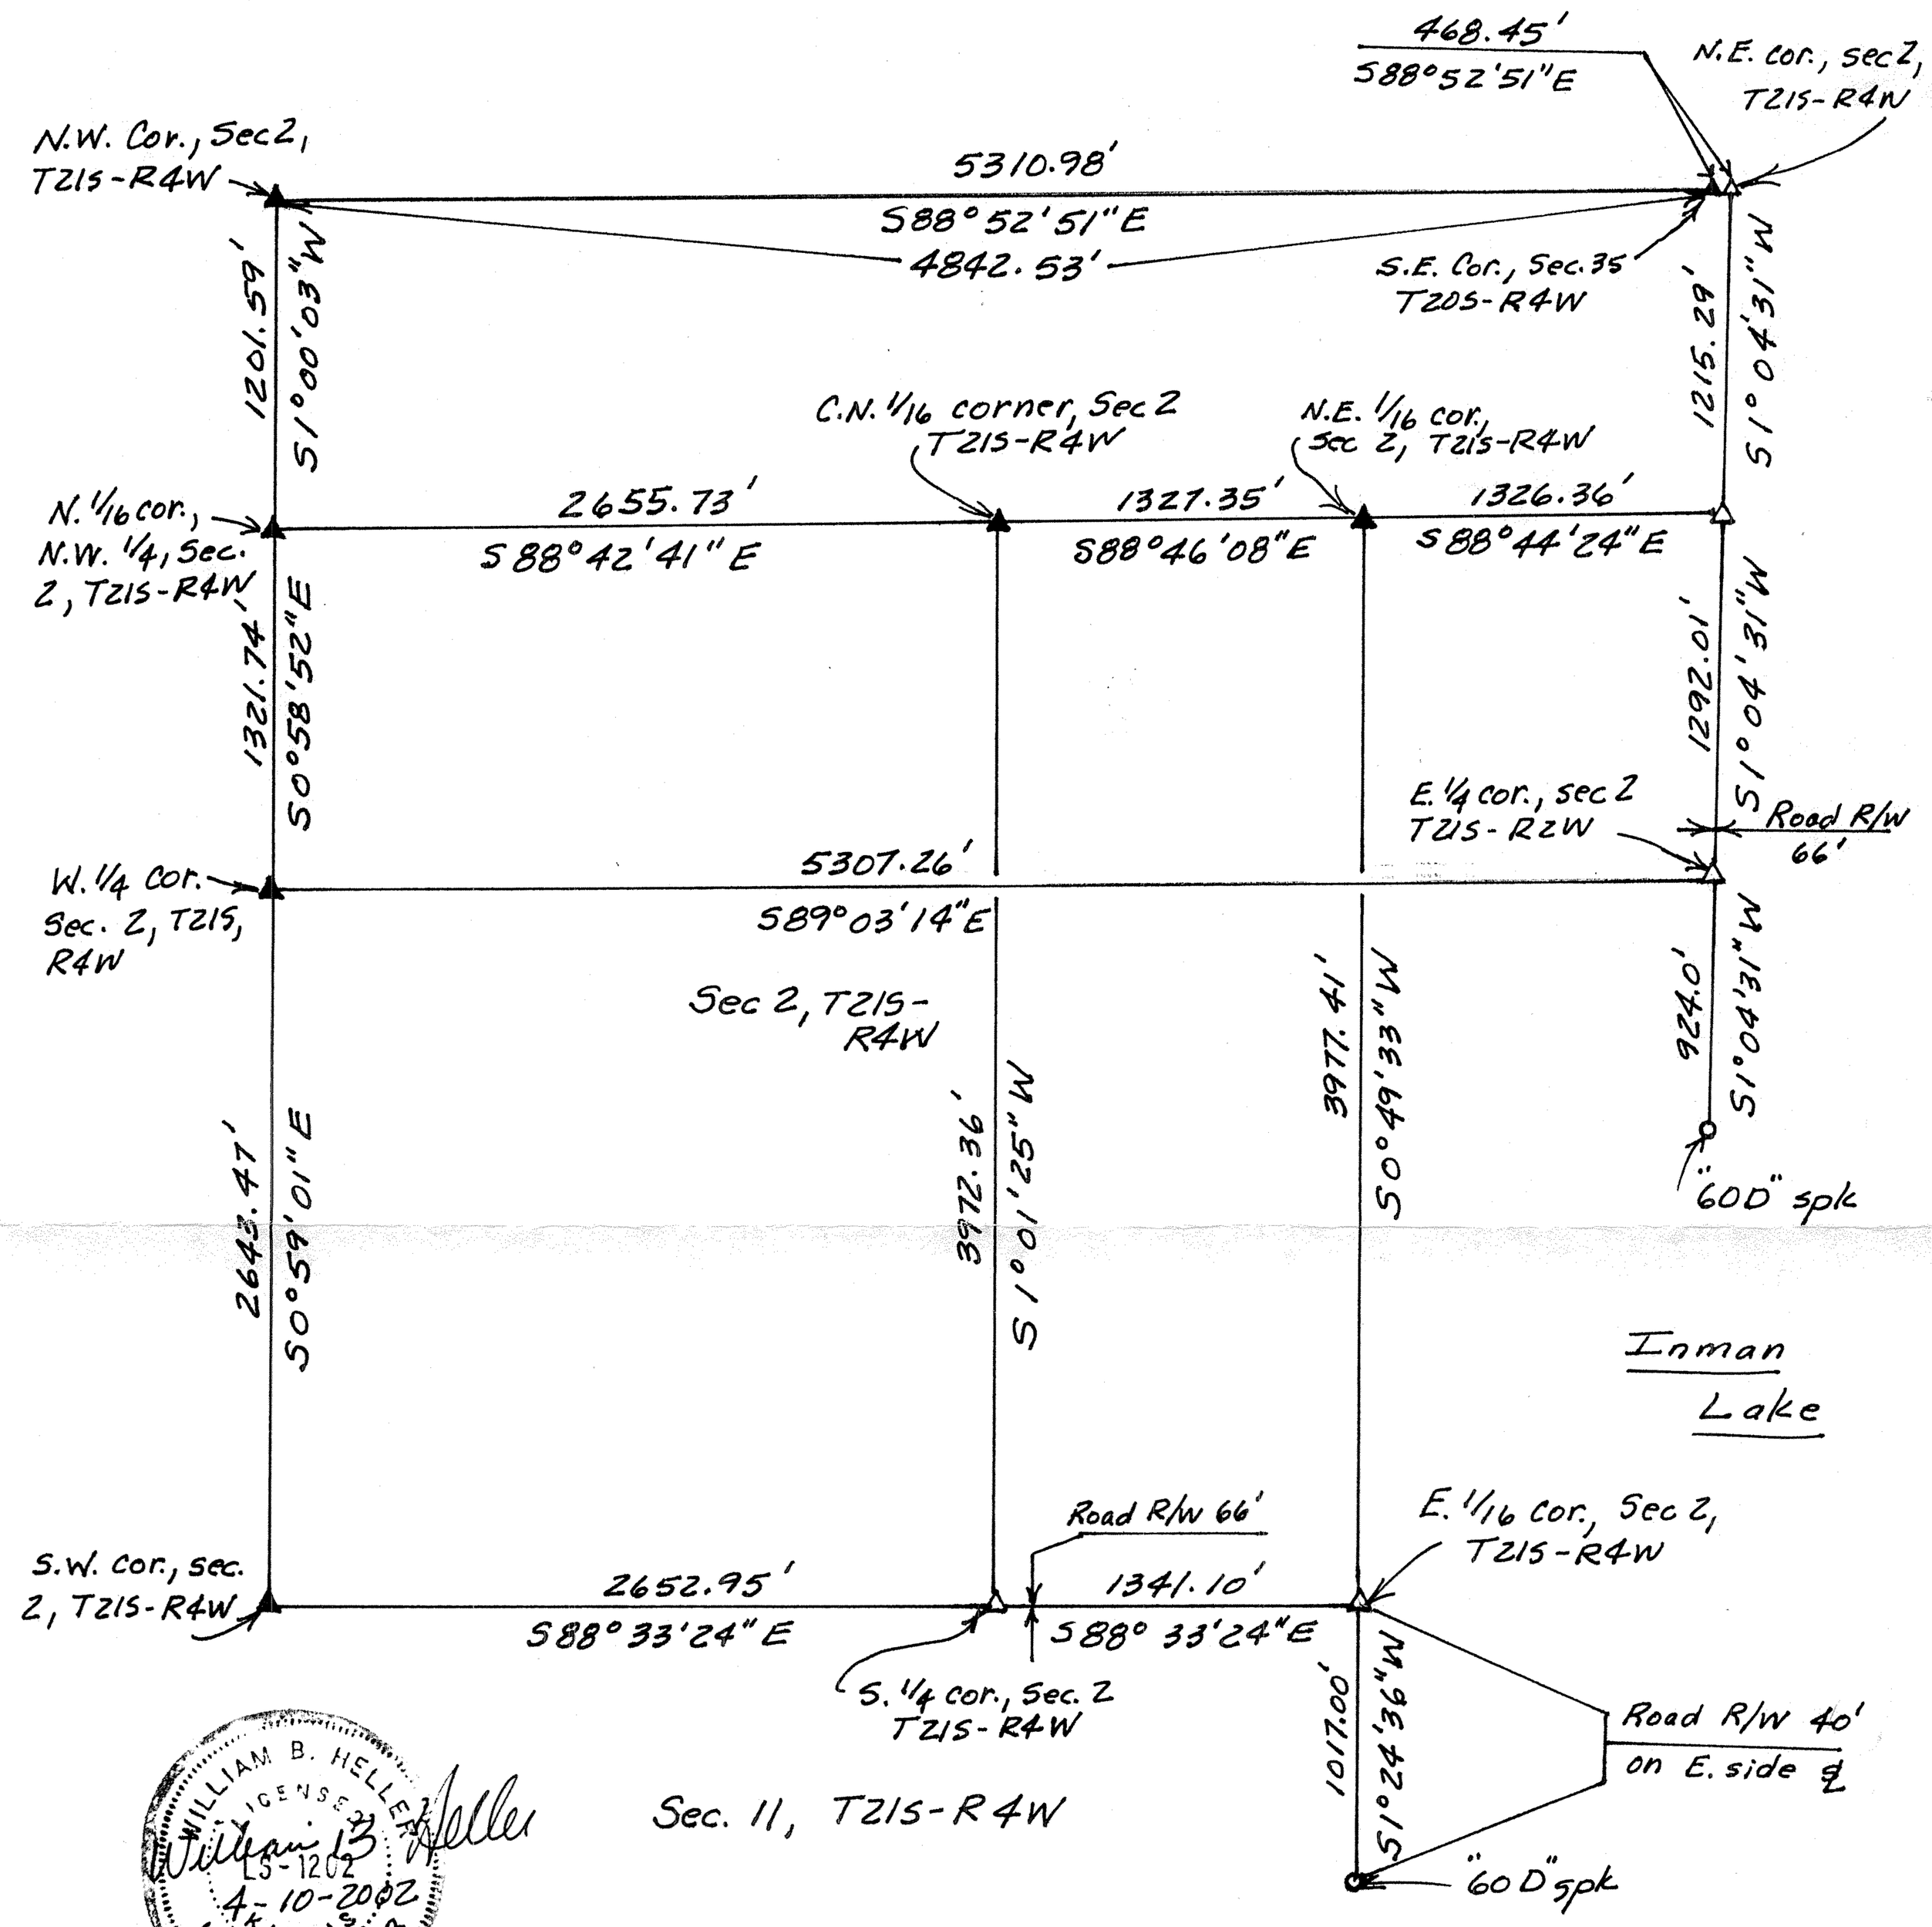

WILLIAM B. HELLER LICENSED LS-1202 4-10-2002 KANSAS LAND SURVEYOR

Surveys: Property survey by F.R. Rankin, dated May 31, 1966. Bridge field notes dated October 20, 1977. Road R/W on the E. side of 1/16 section line (40' Road R/W)
Commissioners Journal Roads, page 203.
Statute for Road R/W enacted in 1872 by State of Kansas, (66' maximum)
Statutory survey by W.R. Duvall for Hannah Acshman, dated March 16th 1891.

Legend:
▲ = section corner monument found
△ = section corner set
○ = point on section line

Scale:
1" = 660'
Bearings assumed

Survey performed for: McPherson Co. Public Works
1115 W. Avenue A, McPherson KS 67460
Ph: 620-241-0466

Note: All monuments set for section corners are 5/8"x 24" rebars with plastic I.D. caps