http://www.adultpdf.com
Created by TIFF To PDF trial version, to remove this mark, please register this software.

PLAT OF SURVEY

HELLER BOUNDARY SURVEYS

WILLIAM B. HELLER, R.L.S.~734 N. 1ST.ST., LINDSBORG, KS. 67456
HOME PHONE: 1-785-227-2759 ~ CELLULAR: 1-785-227-5279

DONOVAN D. & PENNY L. EDIGER
869 BUCKSKIN ROAD
INMAN, KS. 67546
SEPTEMBER 7, 2002

PARCEL LOCATED IN: NE 1/4,
SECTION 21, TOWNSHIP 21 SOUTH-RANGE 4 WEST

LEGEND

▲ = SECTION CORNER MONUMENT FOUND
● = 1/2" X 24' REBAR W/ PLASTIC CAP SET
R/W = RIGHT OF WAY
℄ = SECTION LINE
P.O.B. = POINT OF BEGINNING

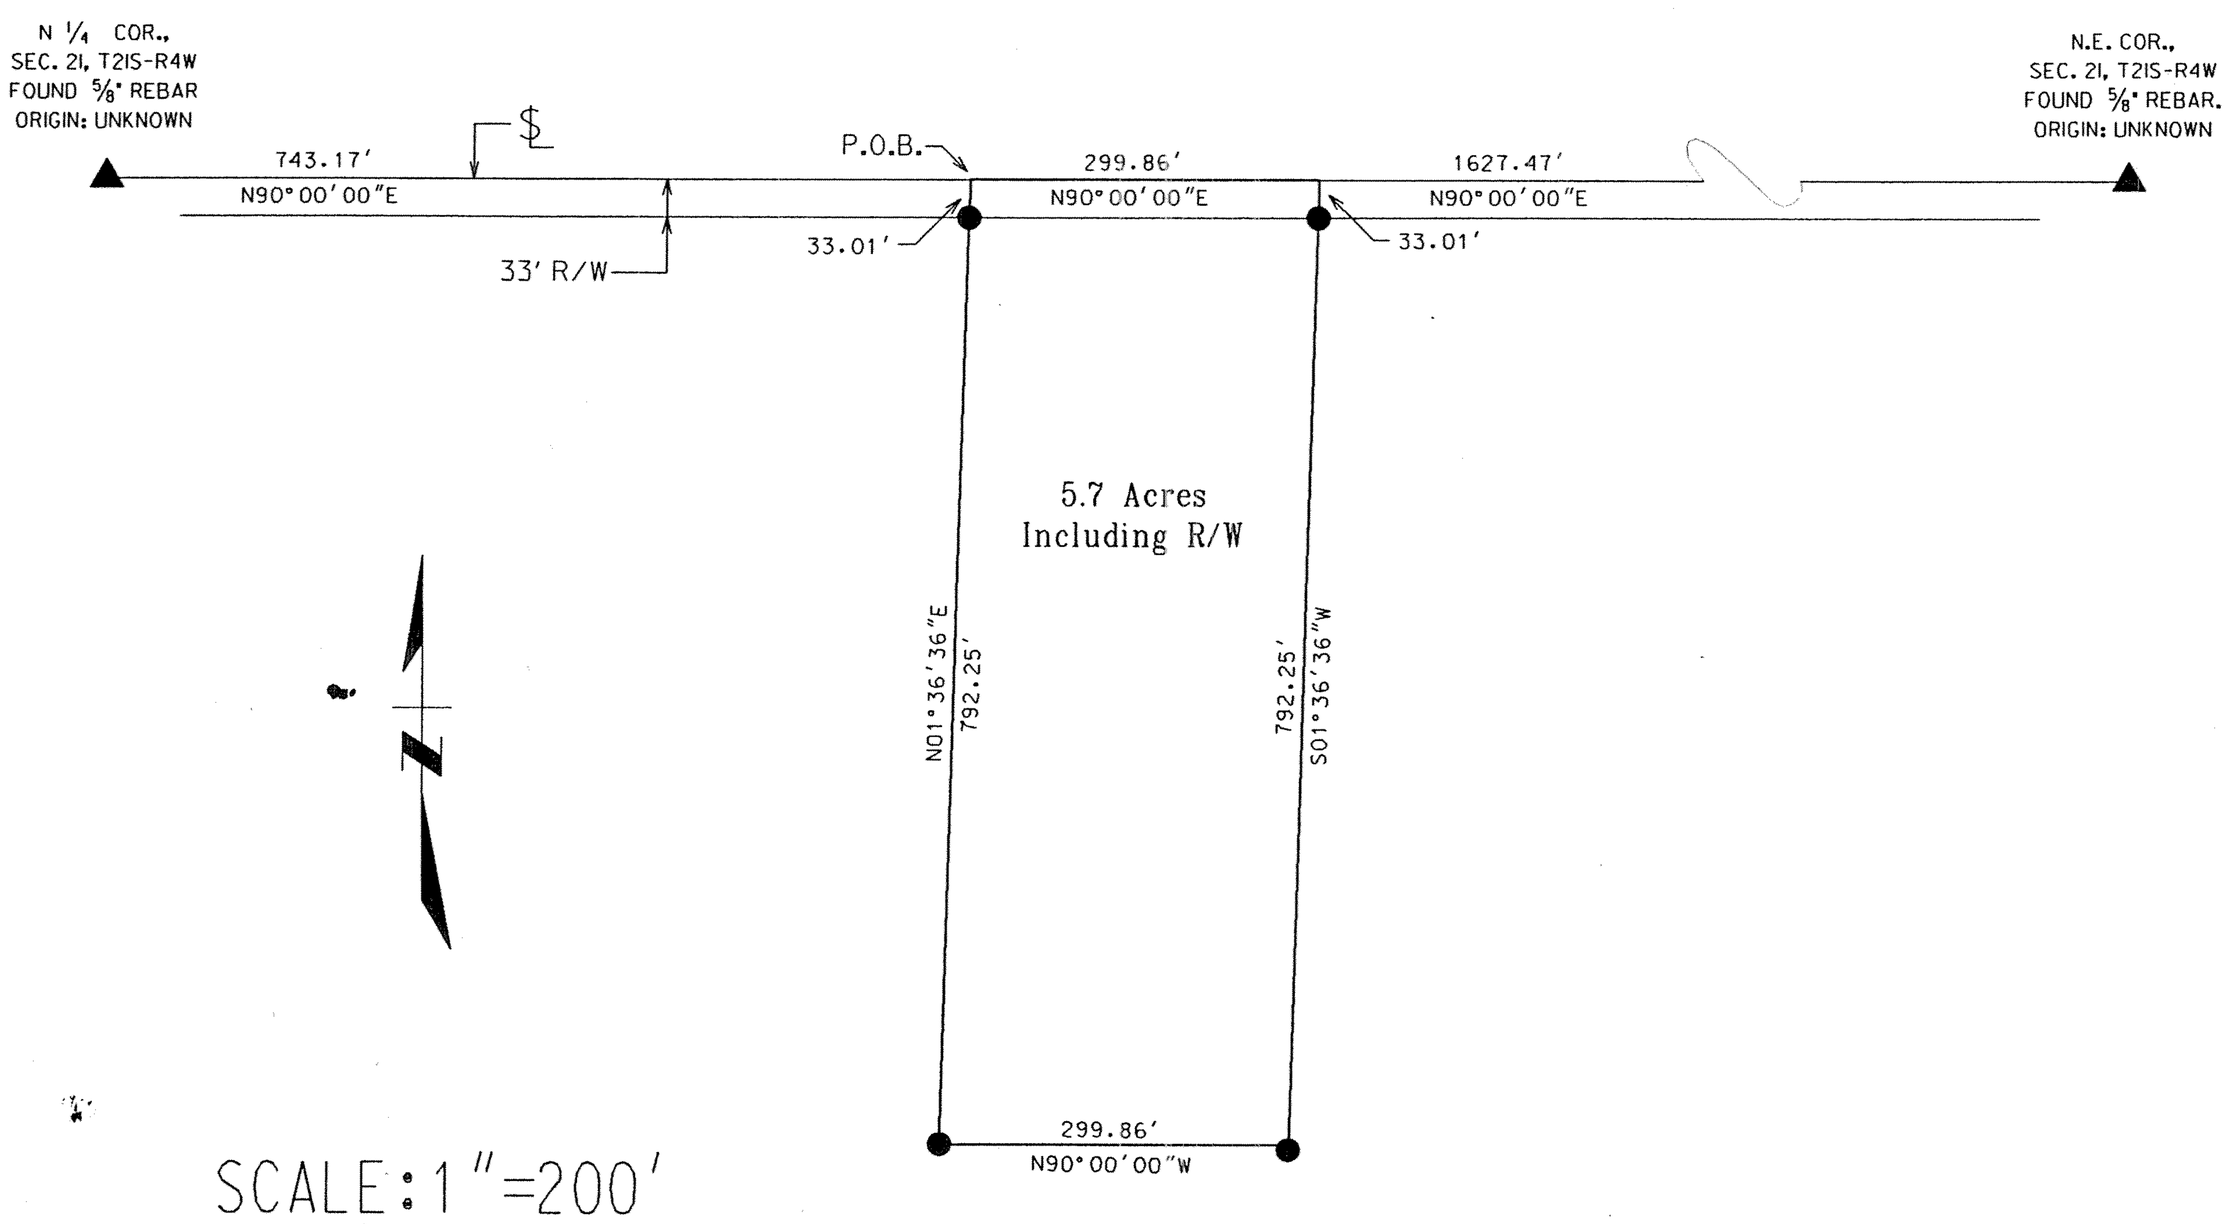

SCALE: 1"=200'

0 100 200 300 400

BEARINGS ASSUMED