http://www.adultpdf.com
Created by THE TRIAL version, to remove this message purchase the product at www.adultpdf.com

Heller Boundary Surveys, W. B. Heller, L.S. 1202, 863 S. 9th St., Salina, KS 67401, Ph: 1-785-825-1737, email: wheller@ks-usa.net

# Plat of Survey

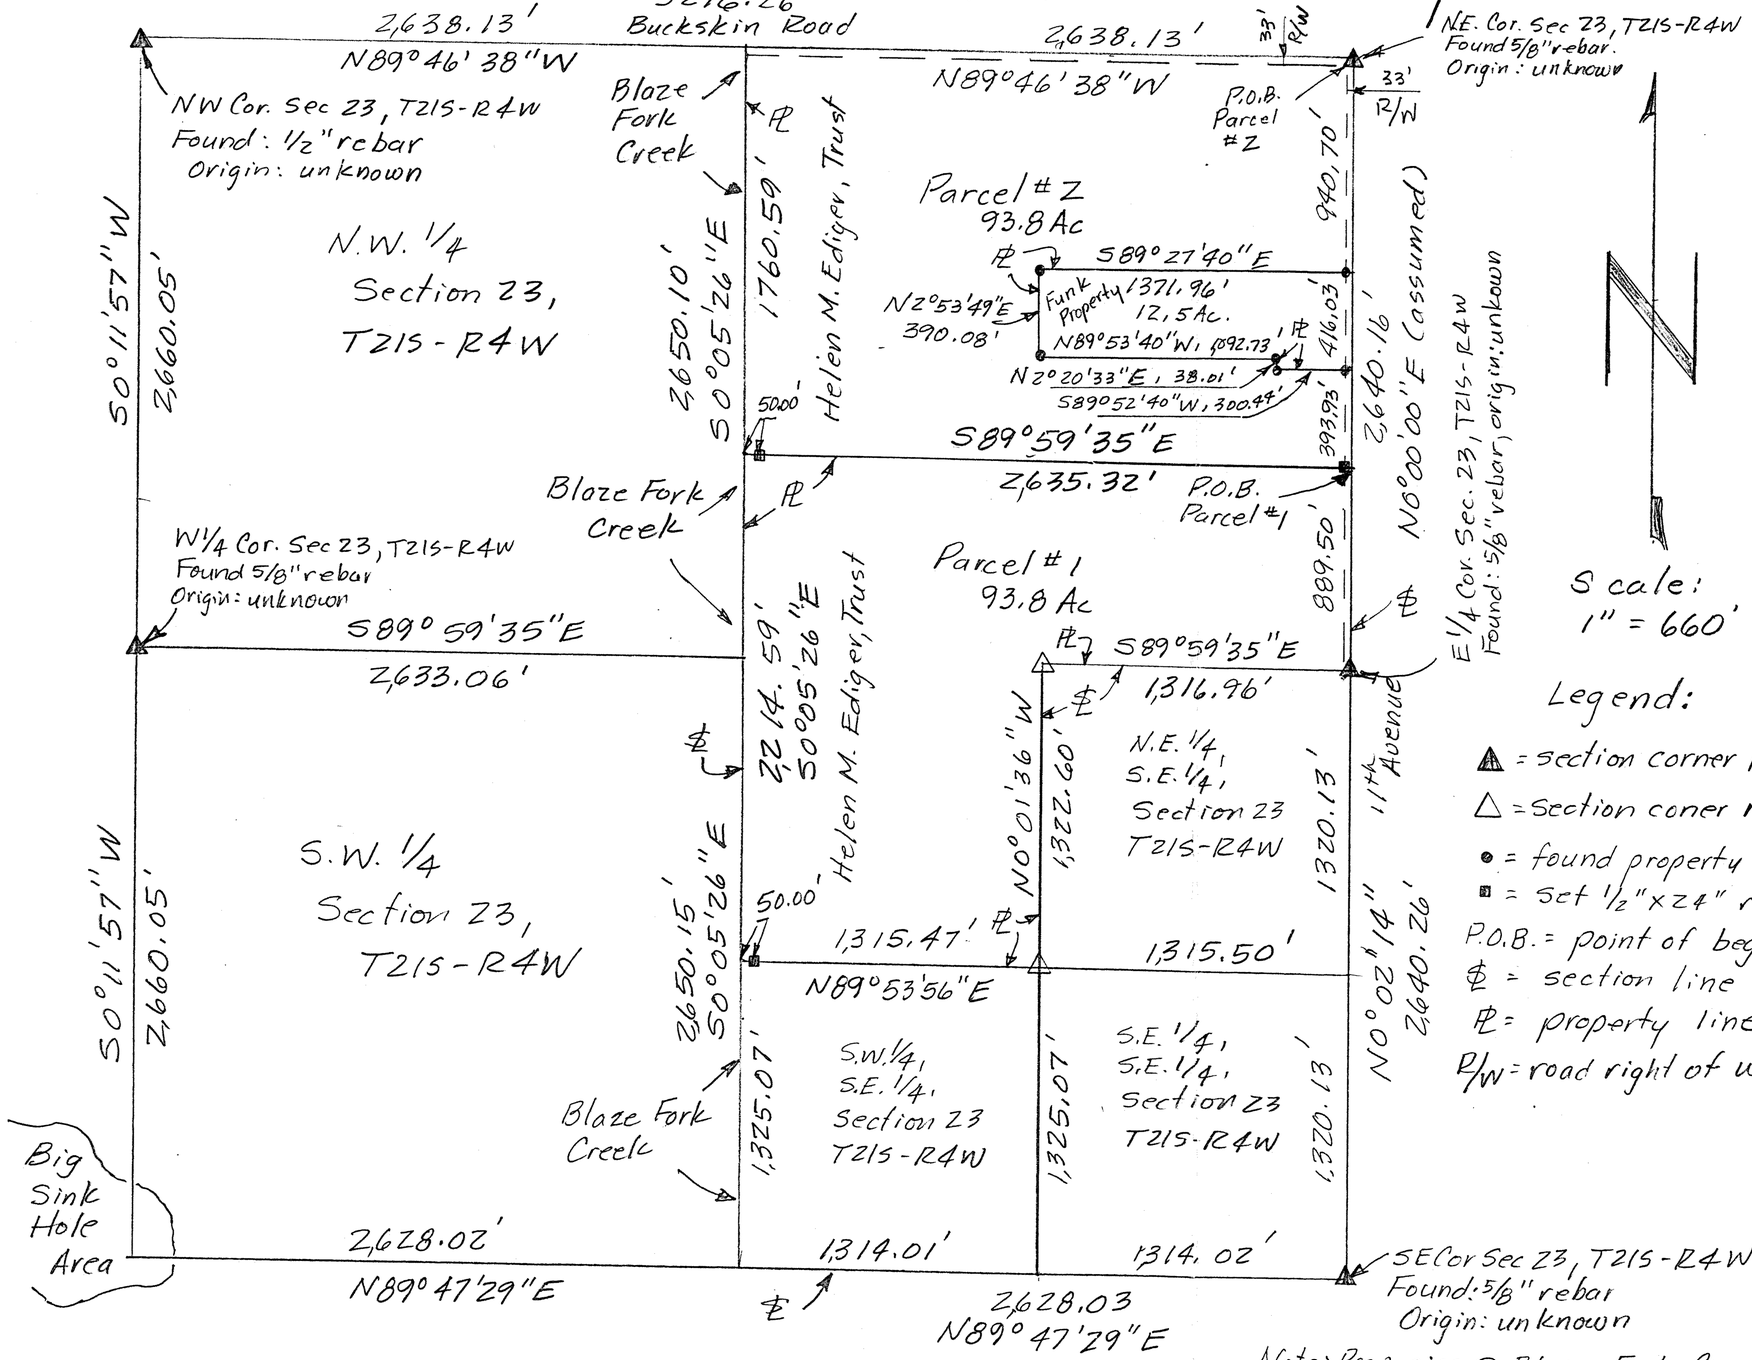


Boundary Survey for: Dale E. Schmidt and Tracy D. Schmidt.

Dale: 504 Foxborough
McPherson, KS
67460

Tracy: 412 S. Spruce
Inman, KS
67546

Parcels located in the N.E. 1/4 and the N.W. 1/4, S.E. 1/4 Section 23, T21S-R4W.

Reference:

| | Deeds |
|---|---|
| Helen M. Ediger Trust: | Bk 250 Pg. 345 |
| | Bk 249 Pg. 821-825 |
| Jeremy & Melissa Funk: | Bk 627 Pg. 913 |
| | Bk 251 Pg. 270 |
| | Bk 249 Pg. 819+ |

Date: April 5, 2007

Legend:

- ▲ = section corner monument found
- △ = Section corner monument set = 1/2" x 24" rebar & I.D. cap
- ● = found property pins previous survey
- ■ = set 1/2" x 24" rebar & I.D. cap
- P.O.B. = point of beginning
- ℄ = section line
- ⅊ = property line
- R/W = road right of way

Note: Prop. pins @ Blaze Fork Creek set @ 50.00' offset to ℄ W.

Note: Section Corner monuments not set at the S.W Cor 23, S1/4 Cor. 23, C.S. 1/16, Sec 23, Center 23 and N.1/4 Sec 23. Water obstacles.