http://www.adultpdf.com
Created by FIFFA to PDF trial version, to remove this message purchase the product at www.fiffa.com

Heller Boundary Surveys, W. B. Heller, L.S. 1202, 863 S. 9th St., Salina, KS 67401, Ph: 1-785-825-1737, email: wheller@ks-usa.net

Plat of Survey

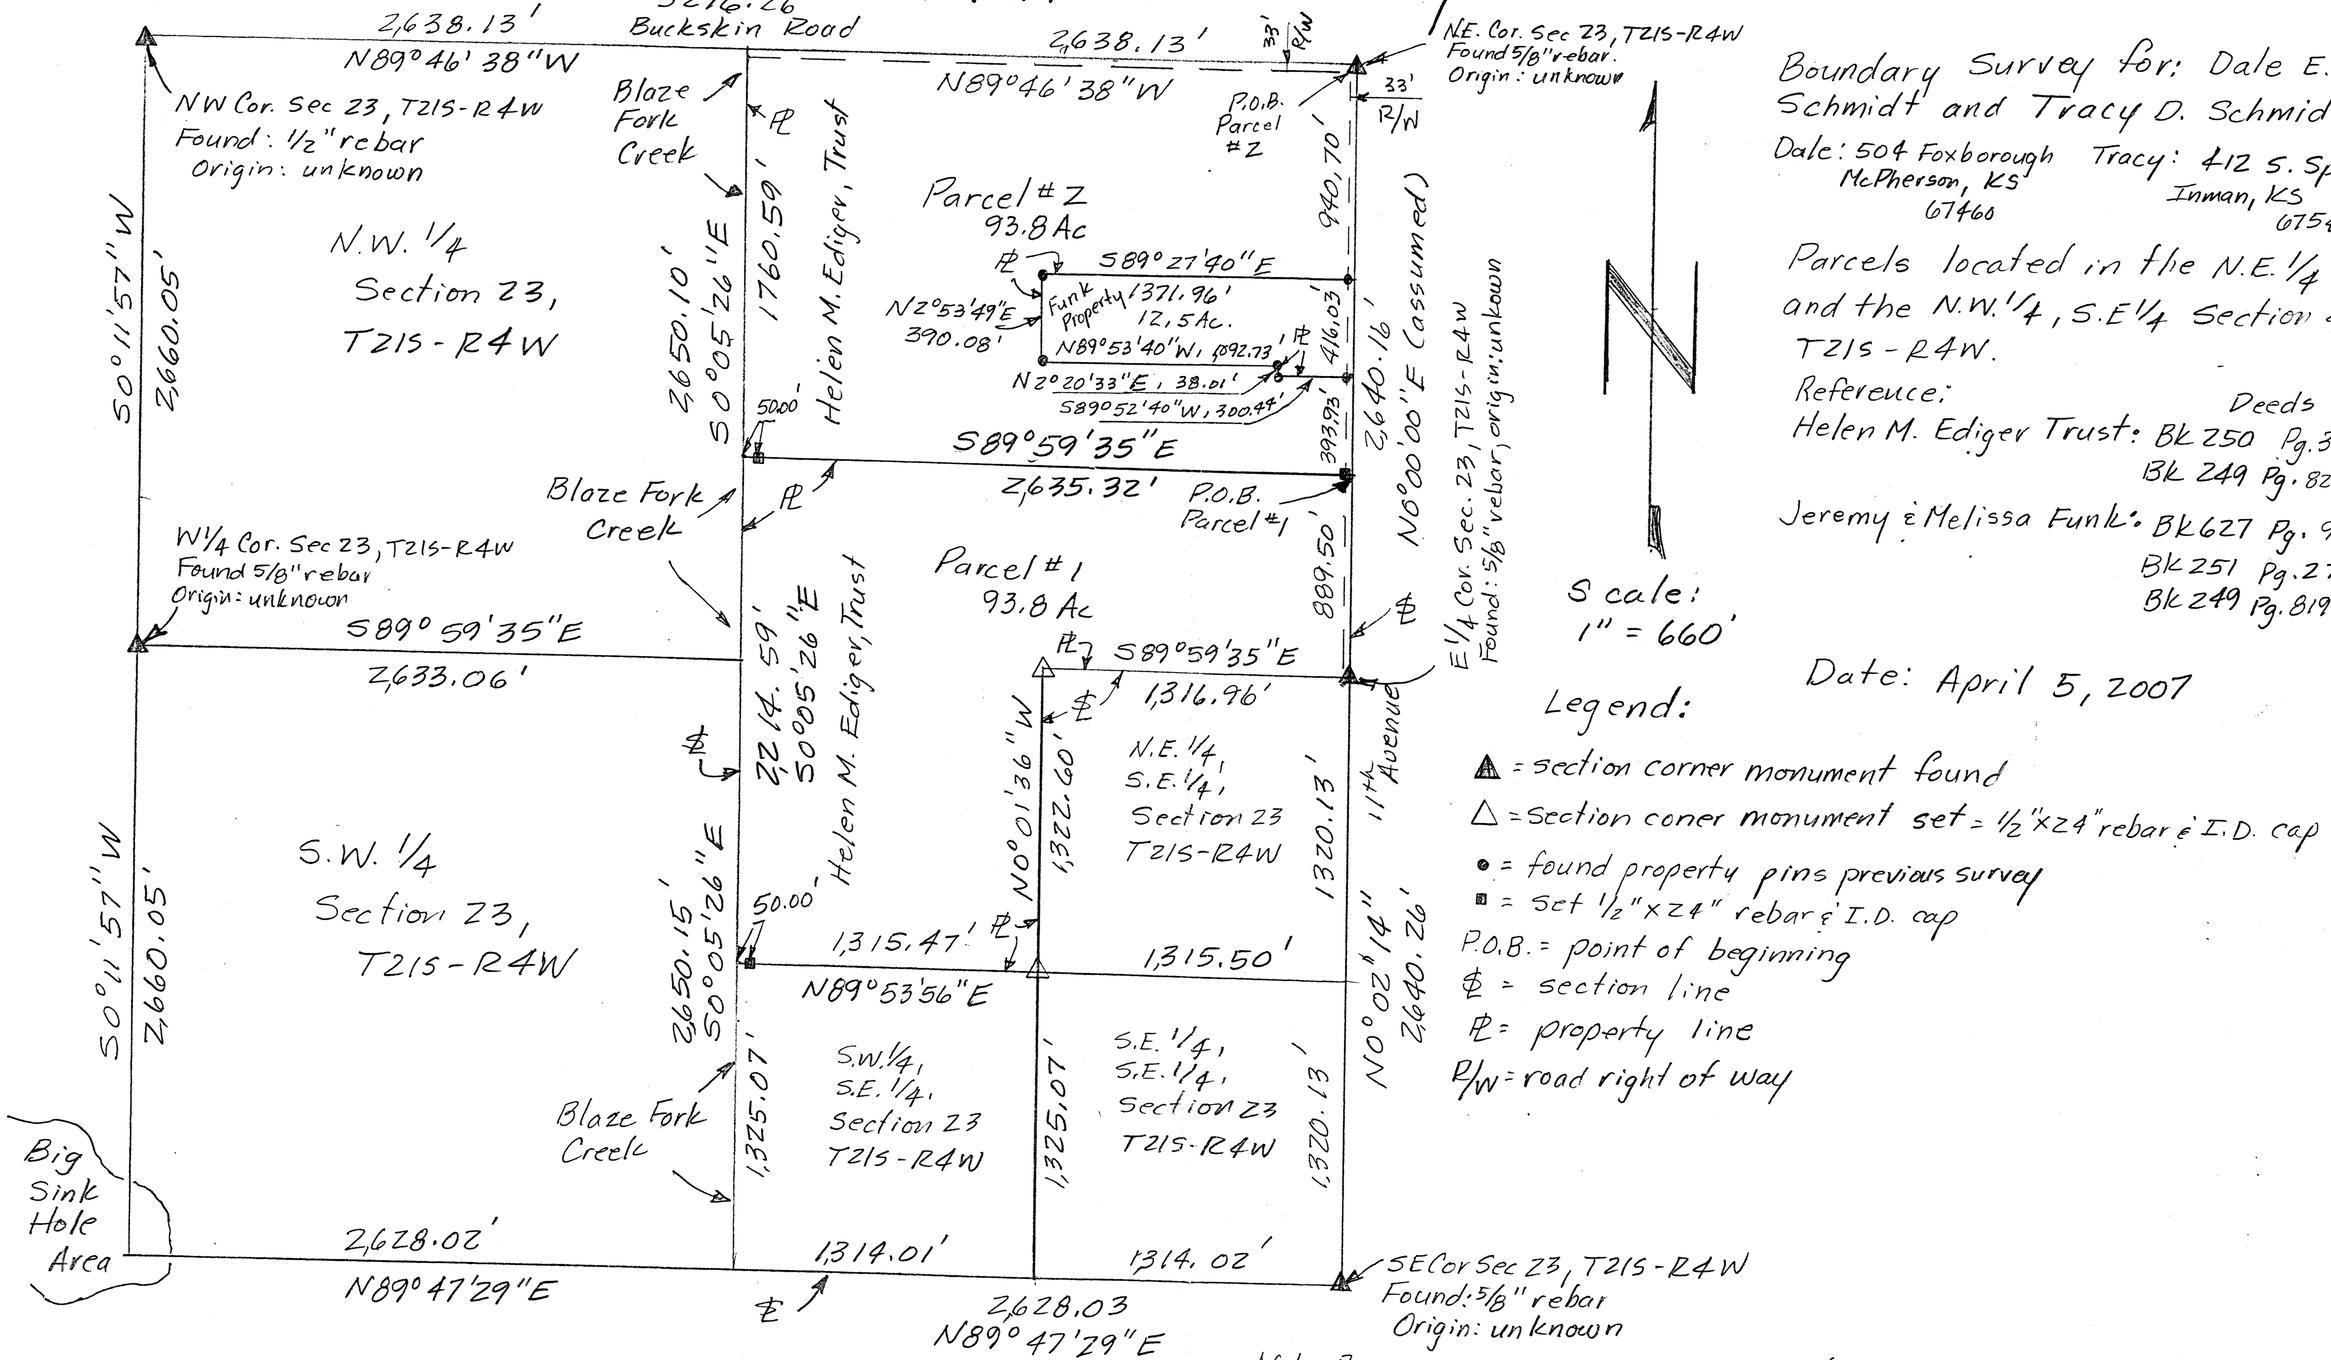

Boundary Survey for: Dale E. Schmidt and Tracy D. Schmidt.

Dale: 504 Foxborough
McPherson, KS
67460

Tracy: 412 S. Spruce
Inman, KS
67546

Parcels located in the N.E. 1/4 and the N.W. 1/4, S.E. 1/4 Section 23, T21S-R4W.

Reference:

	Deeds
Helen M. Ediger Trust:	Bk 250 Pg. 345
	Bk 249 Pg. 821-825
Jeremy & Melissa Funk:	Bk 627 Pg. 913
	Bk 251 Pg. 270
	Bk 249 Pg. 819+

Date: April 5, 2007

Note: Section Corner monuments not set at the S.W Cor 23, S1/4 Cor. 23, C.S. 1/16, Sec 23, Center 23 and N.1/4 Sec 23, Water obstacles.

Note: Prop. pins @ Blaze Fork Creek set @ 50.00' offset to ℄ W.