http://www.adultpdf.com
Created by TIFF To PDF trial version, to remove this mark, please register this software.

DURR ENGINEERING,
SURVEYING, PLANNING, & DEVELOPMENT
525 HOWARD STREET
HUTCHINSON, KS 67501
PHONE: 620-663-9613

GRAPHIC SCALE
IN FEET
0 300 600 1200
1" = 600'

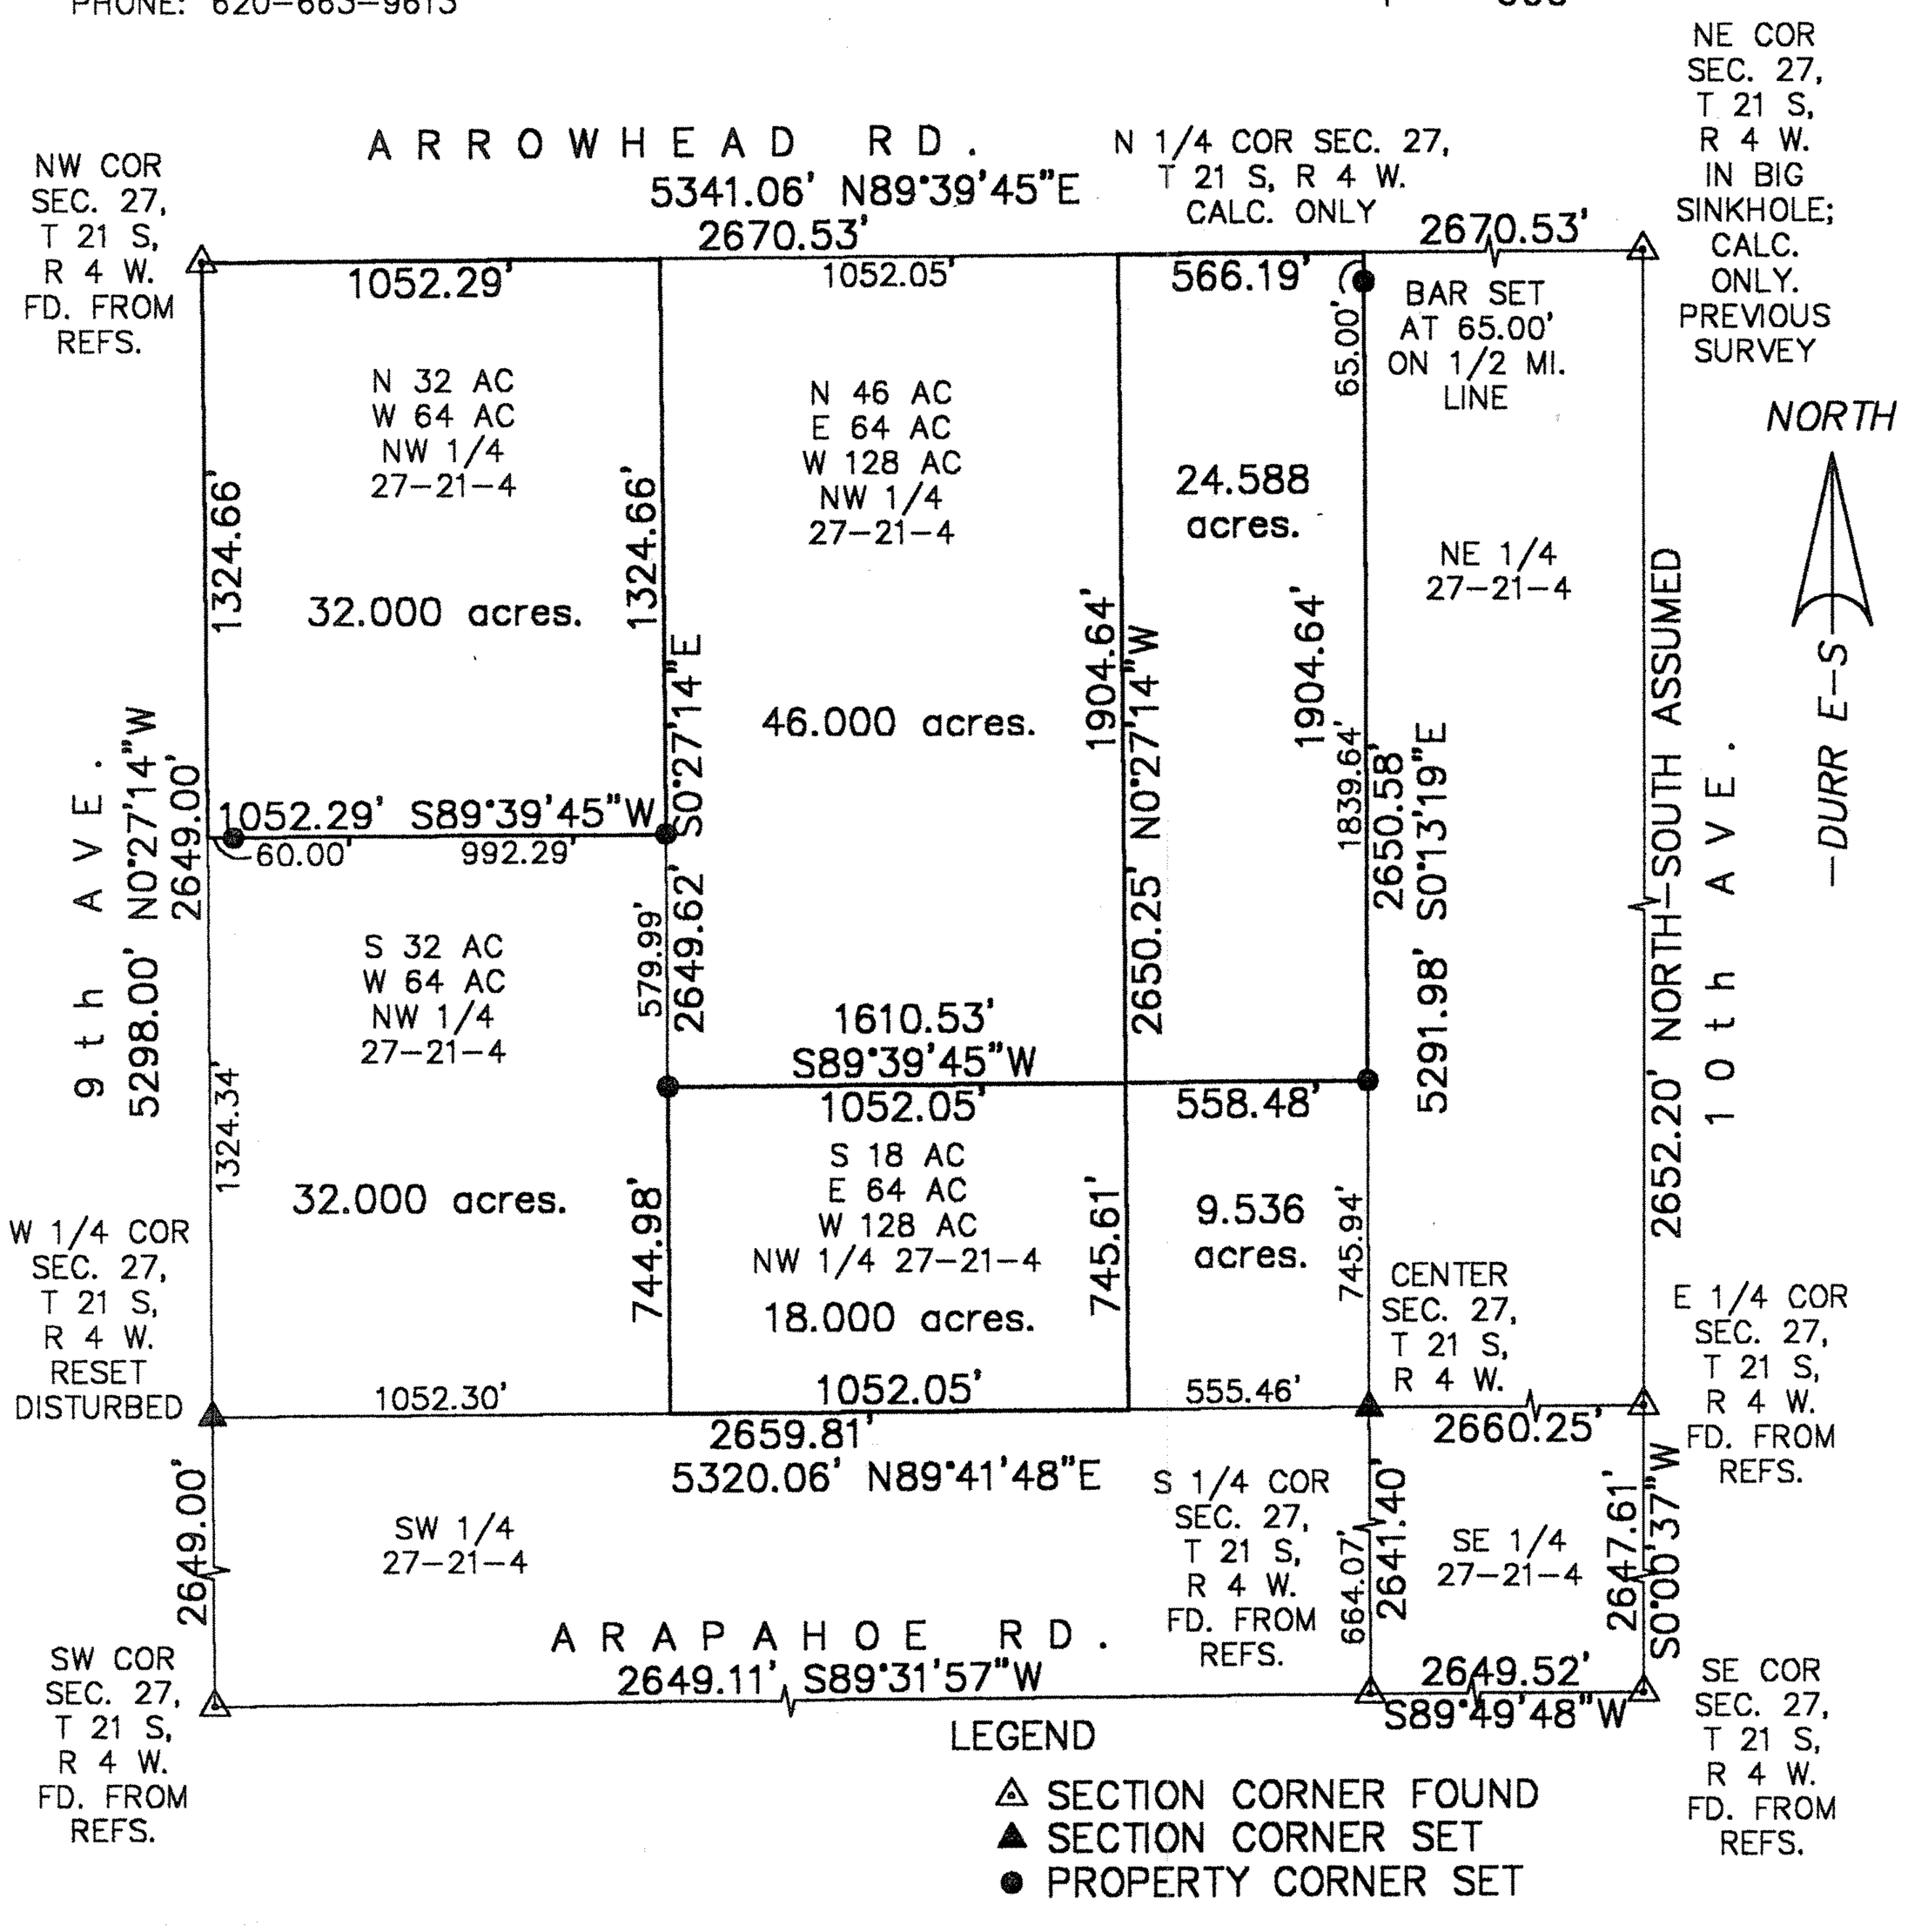

REVIEW SURVEYOR'S CERTIFICATE
STATE OF KANSAS)
) SS
COUNTY OF McPHERSON)

REVIEWED IN ACCORDANCE WITH THE REQUIREMENTS OF K.S.A. 58-2005,

_____, 2004.

REGISTERED LAND SURVEYOR

DUNCAN W. DURR REGISTERED LS 697 LAND SURVEYOR KANSAS

REGISTERED LAND SURVEYOR

NOTES:
1) NO TITLE WORK PROVIDED TO SURVEYOR PRIOR TO SURVEY
2) SECTION CORNER TIES TO BE SENT TO COUNTY ENGINEER'S OFFICE AND KANSAS STATE HISTORICAL SOCIETY

I, DUNCAN W. DURR, DO HEREBY CERTIFY THE HEREON SURVEY TO BE A TRUE AND ACCURATE REPRESENTATION OF THE CONDITIONS FOUND ON THE DATE HEREON WRITTEN.

CLIENT: KENT MONTEI/DUCKS UNLIMITED

DRAWN: EL CADMEISTER PROJECT: 4070 SHEET: 1 OF: 2

TRACTS IN THE NORTHWEST QUARTER OF SECTION 27, TOWNSHIP 21 SOUTH, RANGE 4 WEST OF THE SIXTH PRINCIPAL MERIDIAN; McPHERSON COUNTY, KANSAS; MORE PARTICULARLY DESCRIBED ON THE ATTACHED SHEET 2 OF 2.

STATE: KANSAS COUNTY: McPHERSON SEC: 27 TWP: 21 S R: 4 W DATE: 7/16/2004