http://www.adultpdf.com
Created by TIFF To PDF trial version, to remove this mark, please register this software.

Garber Surveying Service, P.A.

423 West 1st Ave. ● Hutchinson, Kansas 67501
Phone 316 665-7032 ● FAX 316 663-7401

Proj. No. G94-984

SURVEY FOR: WES KOEHN

DESCRIPTION: A portion of the Northwest Quarter of Section 4, Township 21 South, Range 4 West of the 6th Principal Meridian more particularly described on the attached sheet.

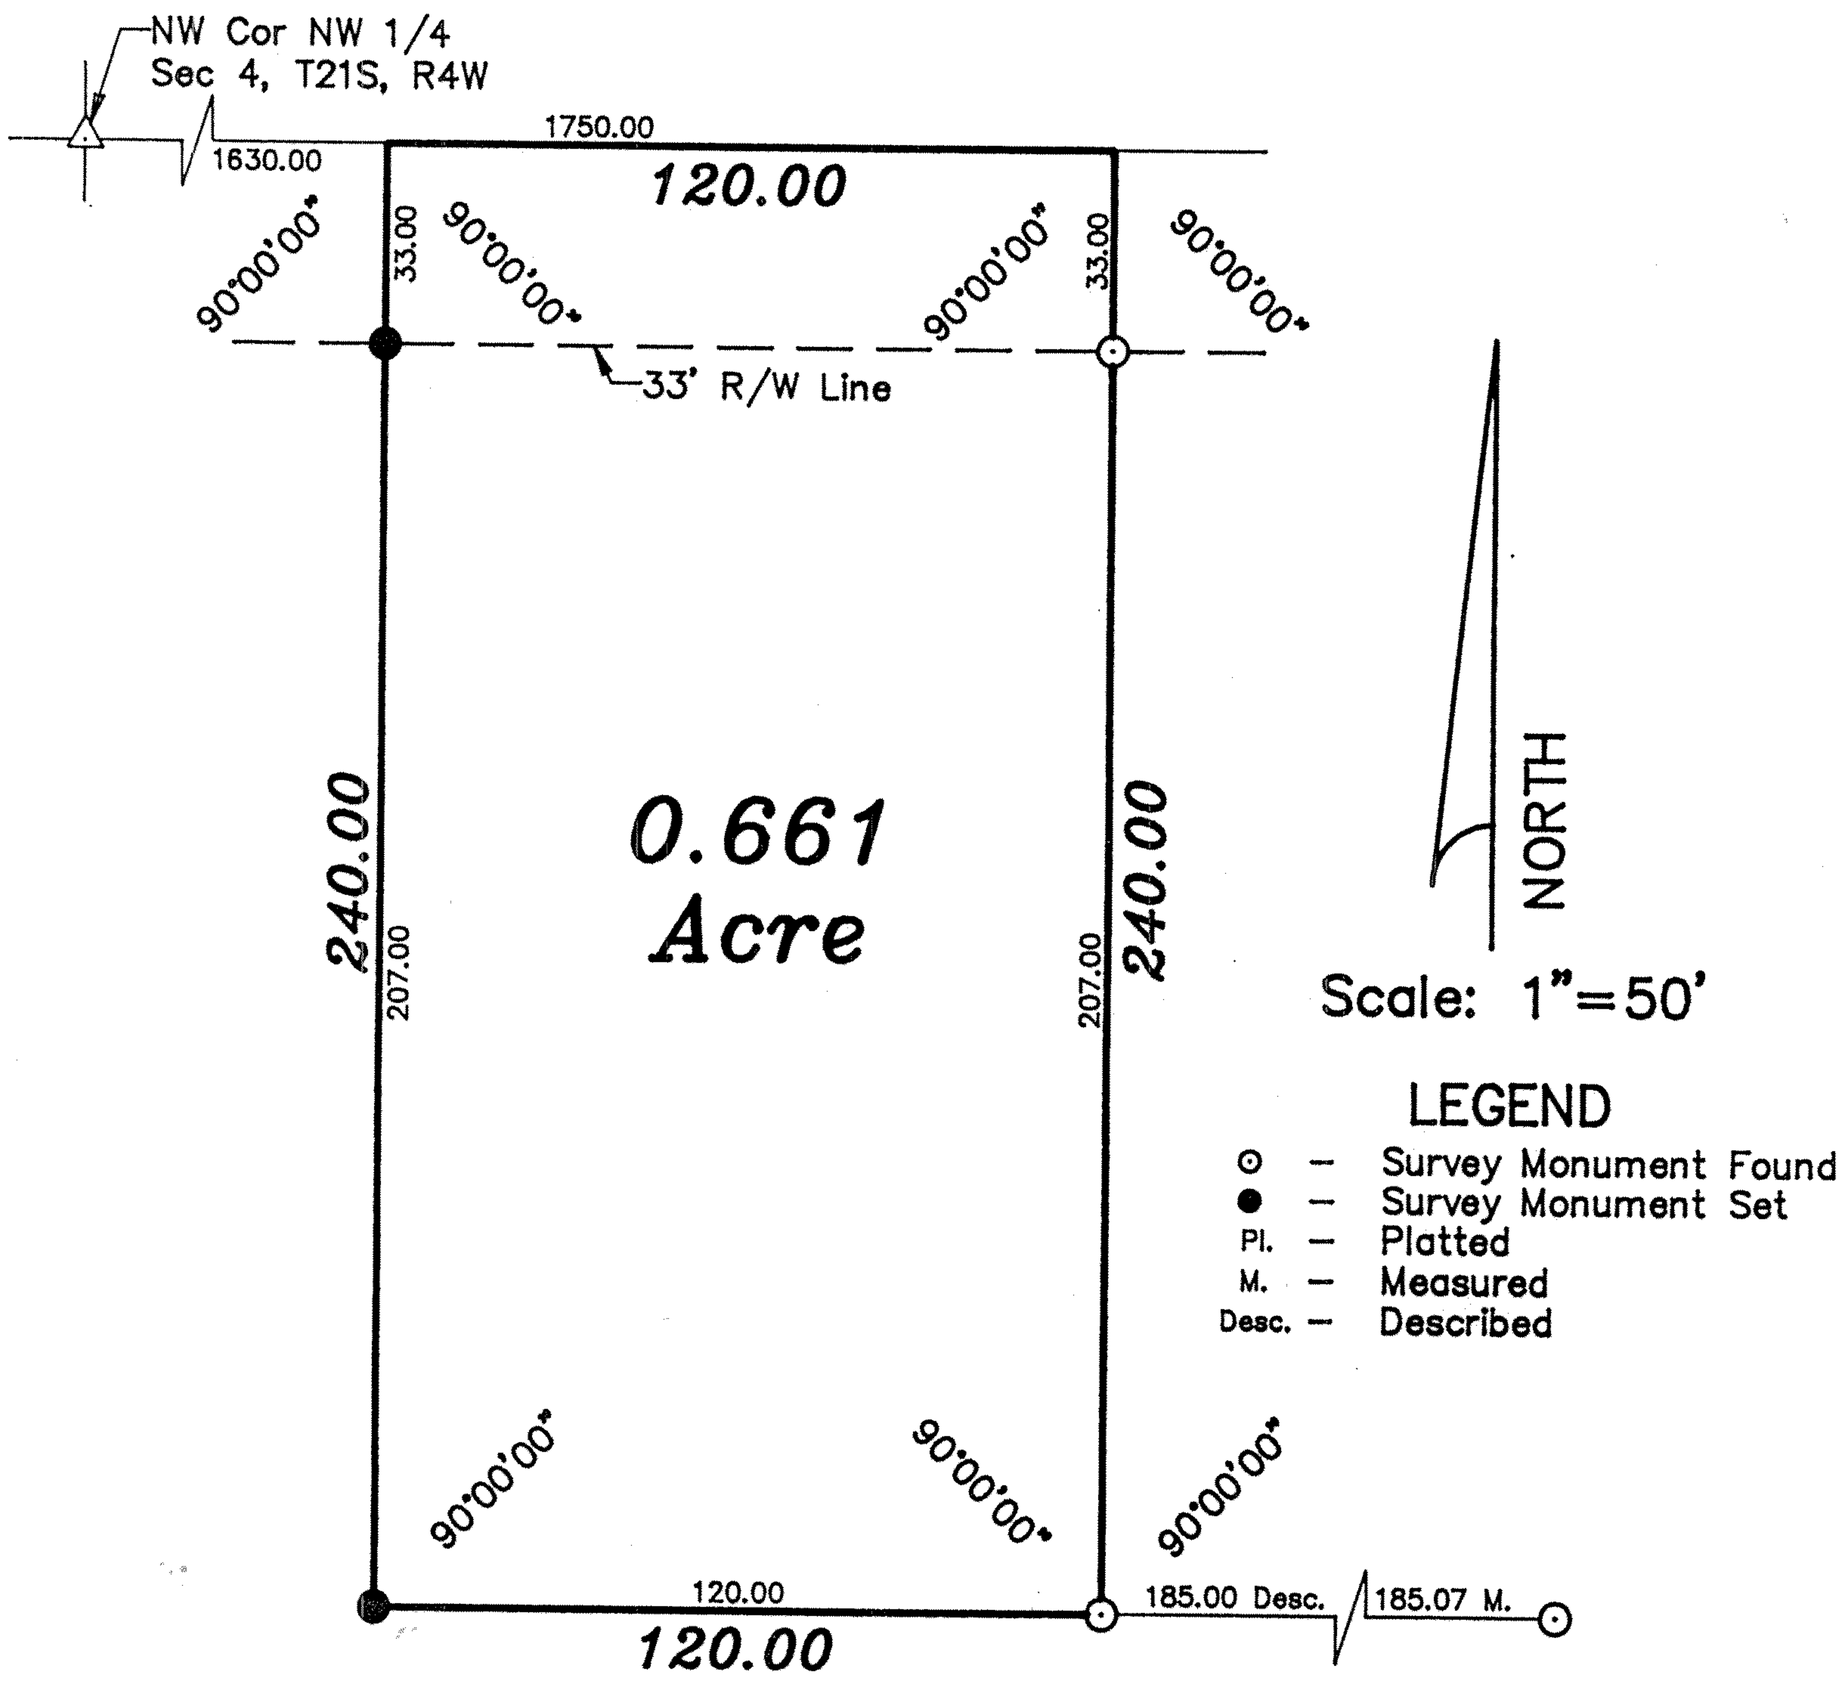

SURVEYOR'S CERTIFICATE:

I hereby certify this plat to be a true, correct and complete representation of the property described above and on the attached sheet as surveyed under my supervision.

Dated: October 17, 1994

Daniel E. Garber RLS #683

DANIEL E. GARBER REGISTERED LS-683 KANSAS LAND SURVEYOR

Hutch-Line Form SC 790-4