http://www.adultpdf.com
Created by TIFF To PDF trial version, to remove this mark, please register this software.

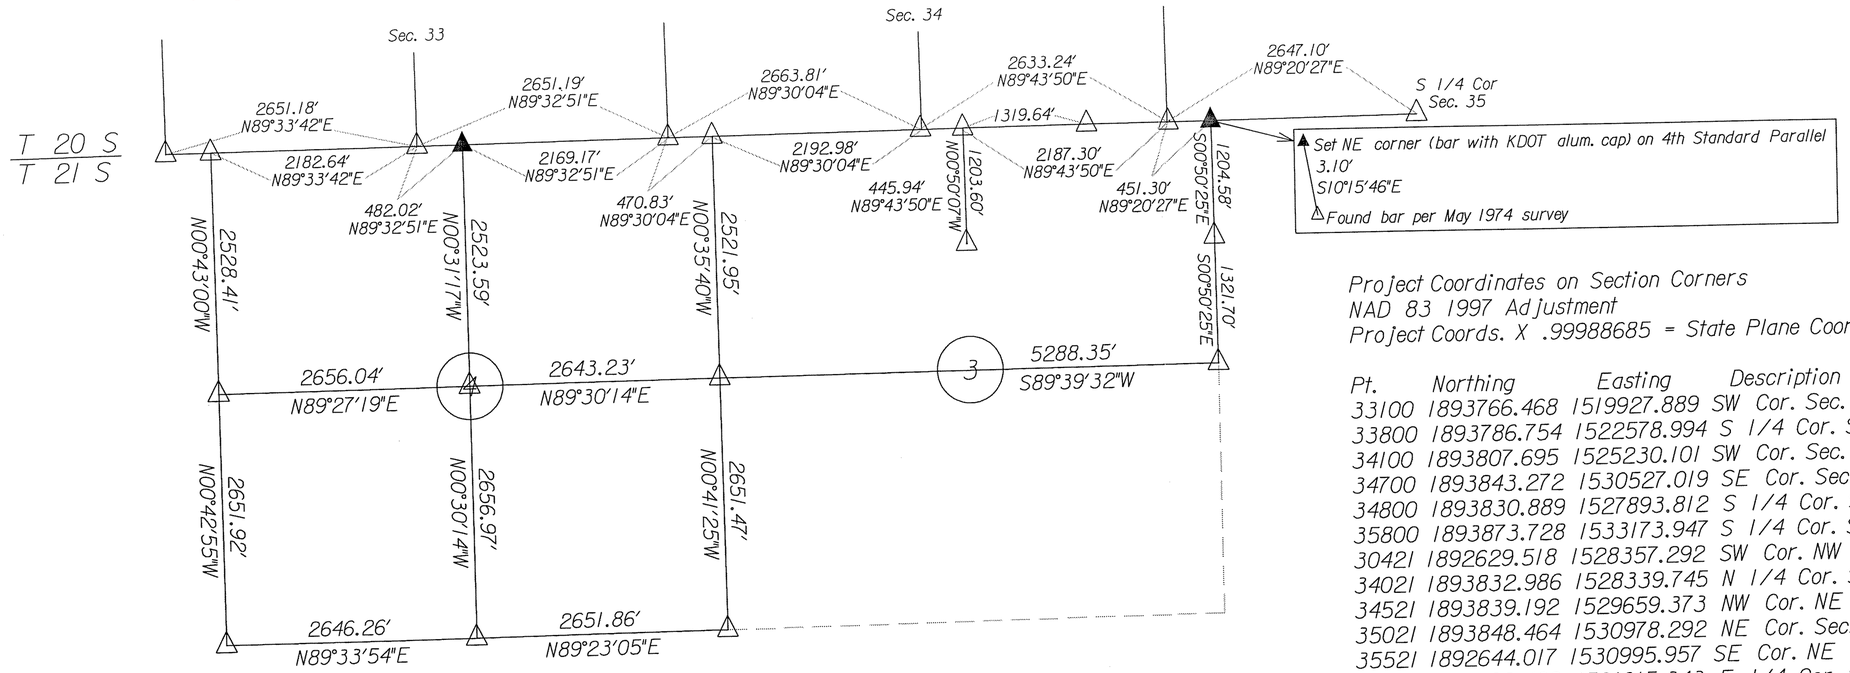


T 21 S, R 4 W

Project Coordinates on Section Corners
NAD 83 1997 Adjustment
Project Coords. X .99988685 = State Plane Coords. (Kansas South)

| Pt. | Northing | Easting | Description |
|---|---|---|---|
| 33100 | 1893766.468 | 1519927.889 | SW Cor. Sec. 33, T 20 S, R 4 W |
| 33800 | 1893786.754 | 1522578.994 | S 1/4 Cor. Sec. 33, T 20 S, R 4 W |
| 34100 | 1893807.695 | 1525230.101 | SW Cor. Sec. 34, T 20 S, R 4 W |
| 34700 | 1893843.272 | 1530527.019 | SE Cor. Sec. 34, T 20 S, R 4 W |
| 34800 | 1893830.889 | 1527893.812 | S 1/4 Cor. Sec. 34, T 20 S, R 4 W |
| 35800 | 1893873.728 | 1533173.947 | S 1/4 Cor. Sec. 35, T 20 S, R 4 W |
| 30421 | 1892629.518 | 1528357.292 | SW Cor. NW 1/4 NE 1/4 Sec. 3, T 21 S, R 4 W |
| 34021 | 1893832.986 | 1528339.745 | N 1/4 Cor. Sec. 3, T 21 S, R 4 W |
| 34521 | 1893839.192 | 1529659.373 | NW Cor. NE 1/4 NE1/4 Sec. 3, T 21 S, R 4 W |
| 35021 | 1893848.464 | 1530978.292 | NE Cor. Sec. 3, T 21 S, R 4 W |
| 35521 | 1892644.017 | 1530995.957 | SE Cor. NE 1/4 NE 1/4 Sec. 3, T 21 S, R 4 W |
| 36021 | 1891322.462 | 1531015.343 | E 1/4 Cor. Sec. 3, T 21 S, R 4 W |
| 40021 | 1891267.089 | 1523083.959 | Ctr. Cor. Sec. 4, T 21 S, R 4 W |
| 41021 | 1888590.126 | 1520461.142 | SW Cor. Sec. 4, T 21 S, R 4 W |
| 42021 | 1891241.841 | 1520428.039 | W 1/4 Cor. Sec. 4, T 21 S, R 4 W |
| 43021 | 1893770.053 | 1520396.413 | NW Cor. Sec. 4, T 21 S, R 4 W |
| 44021 | 1893790.561 | 1523060.998 | N 1/4 Cor. Sec. 4, T 21 S, R 4 W |
| 45021 | 1893811.795 | 1525700.915 | NE Cor. Sec. 4, T 21 S, R 4 W |
| 46021 | 1891289.980 | 1525727.085 | E 1/4 Cor. Sec. 4, T 21 S, R 4 W |
| 47021 | 1888638.703 | 1525759.033 | SE Cor. Sec. 4, T 21 S, R 4 W |
| 48021 | 1888610.223 | 1523107.324 | S 1/4 Cor. Sec. 4, T 21 S, R 4 W |

I hereby certify that this drawing is a true representation of a survey conducted by the Kansas Department of Transportation for project 61-59-K8253-01, completed Dec. 2005, in McPherson County, Kansas.

KANSAS DEPT. OF TRANSPORTATION

NORTH

LEGEND

No Scale
Grid Bearings
△ = Found, See Filed Land Survey Reference Reports for Origin/Methods
▲ = Set ½" x 24" Rebar w/ KDOT Alum. Cap, See Filed Land Survey Reference Reports for Origin/Method

If the surveyor's signature is not blue colored, the drawing is a copy that should be assumed to contain unauthorized alterations. The certification shall not apply to any copies.

LARRY DEE MOORE
LICENSED
LS-1174
1-5-05
KANSAS
LAND SURVEYOR

by Larry Dee Moore LS-1174 RLS-1174