http://www.adultpdf.com
Created by TIFF To PDF trial version, to remove this mark, please register this software.

Survey of the NE.1/4
Section 5 T21S, R4W
McPherson, Kansas

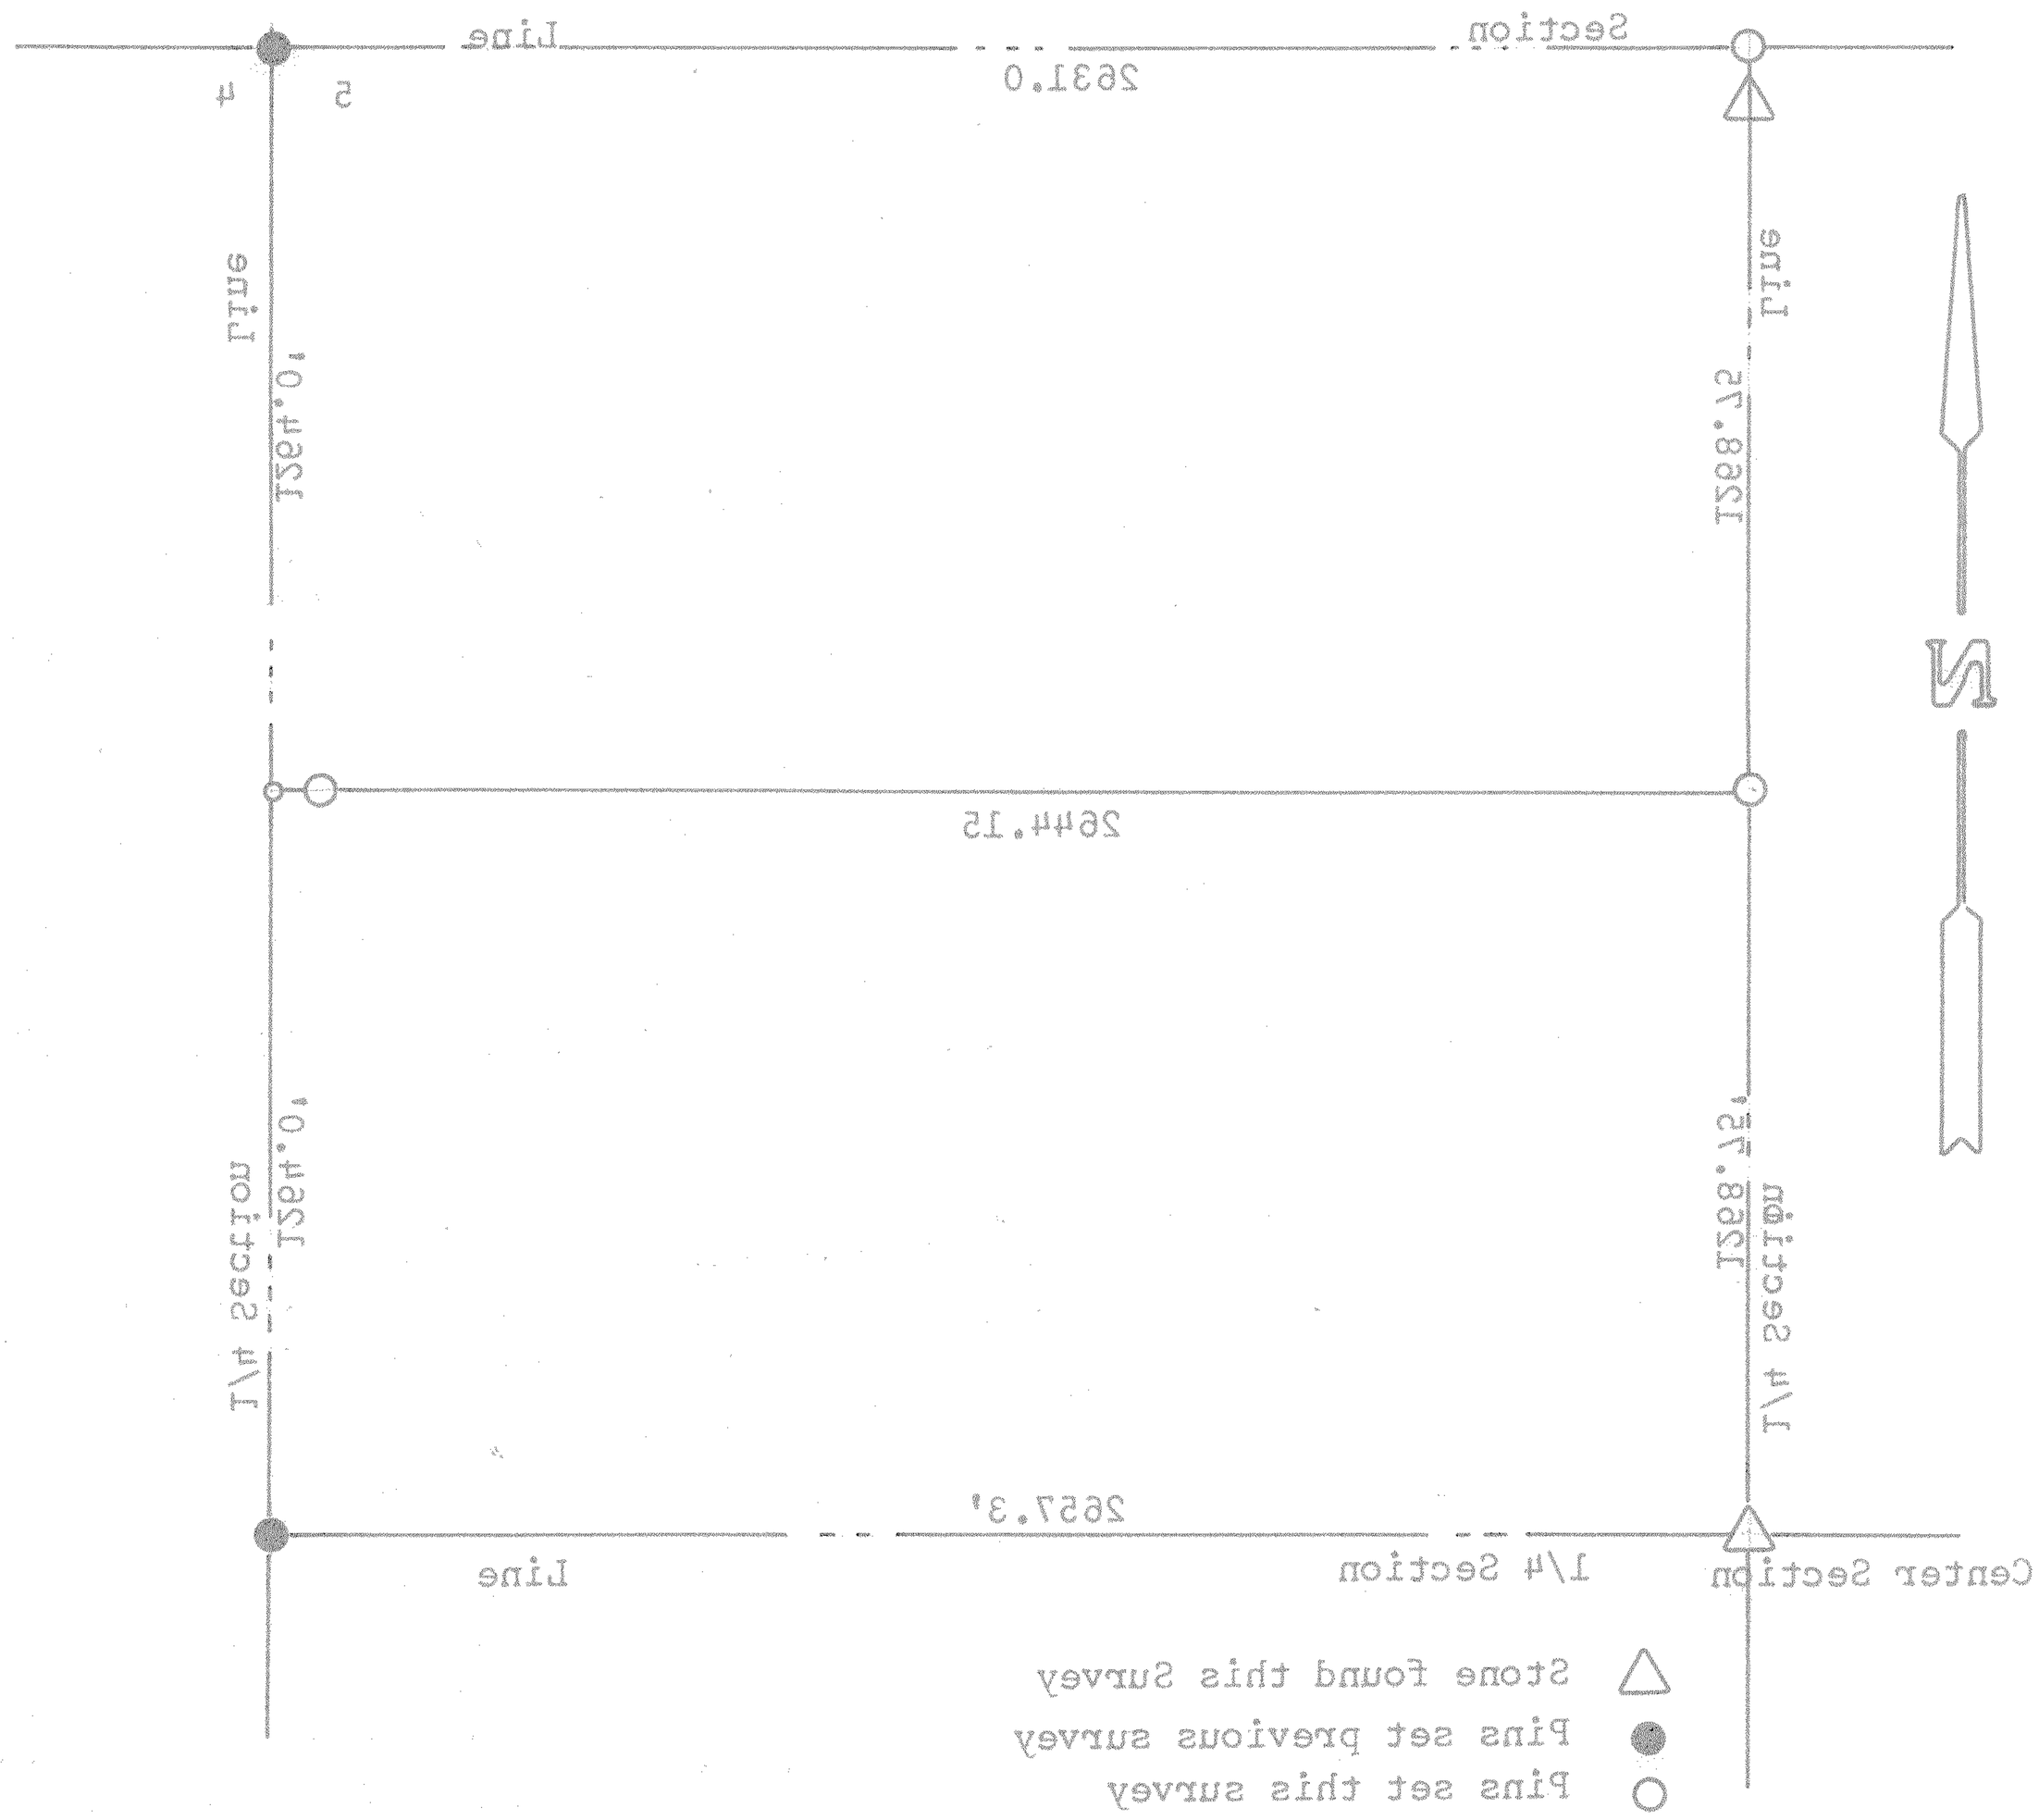

State of Kansas
County of McPherson

I Francis Rankin do hereby certify that under my supervision a survey was made of the South 77.33 acres in the NE1/4 Section 5 T21S, R4W of 6th. P.M. and described as follows:

Beginning at the SE Corner of the NE 1/4; thence West 2657.3 feet to the center of said Section 5; thence North on the 1/4 Section Line 1268.75 feet; thence East 2644.15 feet to the East Section Line of said Section 5; thence South 1264.0 feet to the place of beginning. The land herein described contains 77.33 acres more or less and the above plat is a true exhibit of said survey as far as it is known to me.

Survey called for by Mr. Chisholm

Signed this 7 day June, 1968

F. R. Rankin
Professional Engineer
McPherson, Kansas

F. R. RANKIN
LICENSED
799
KANSAS
PROFESSIONAL ENGINEER

MICROFILM