http://www.adultpdf.com
Created by TIFF To PDF trial version, to remove this mark, please register this software.

A SURVEY OF A TRACT OF LAND IN THE SW1/4 SECTION 6, T21S R4W, MCPHERSON COUNTY, KANSAS

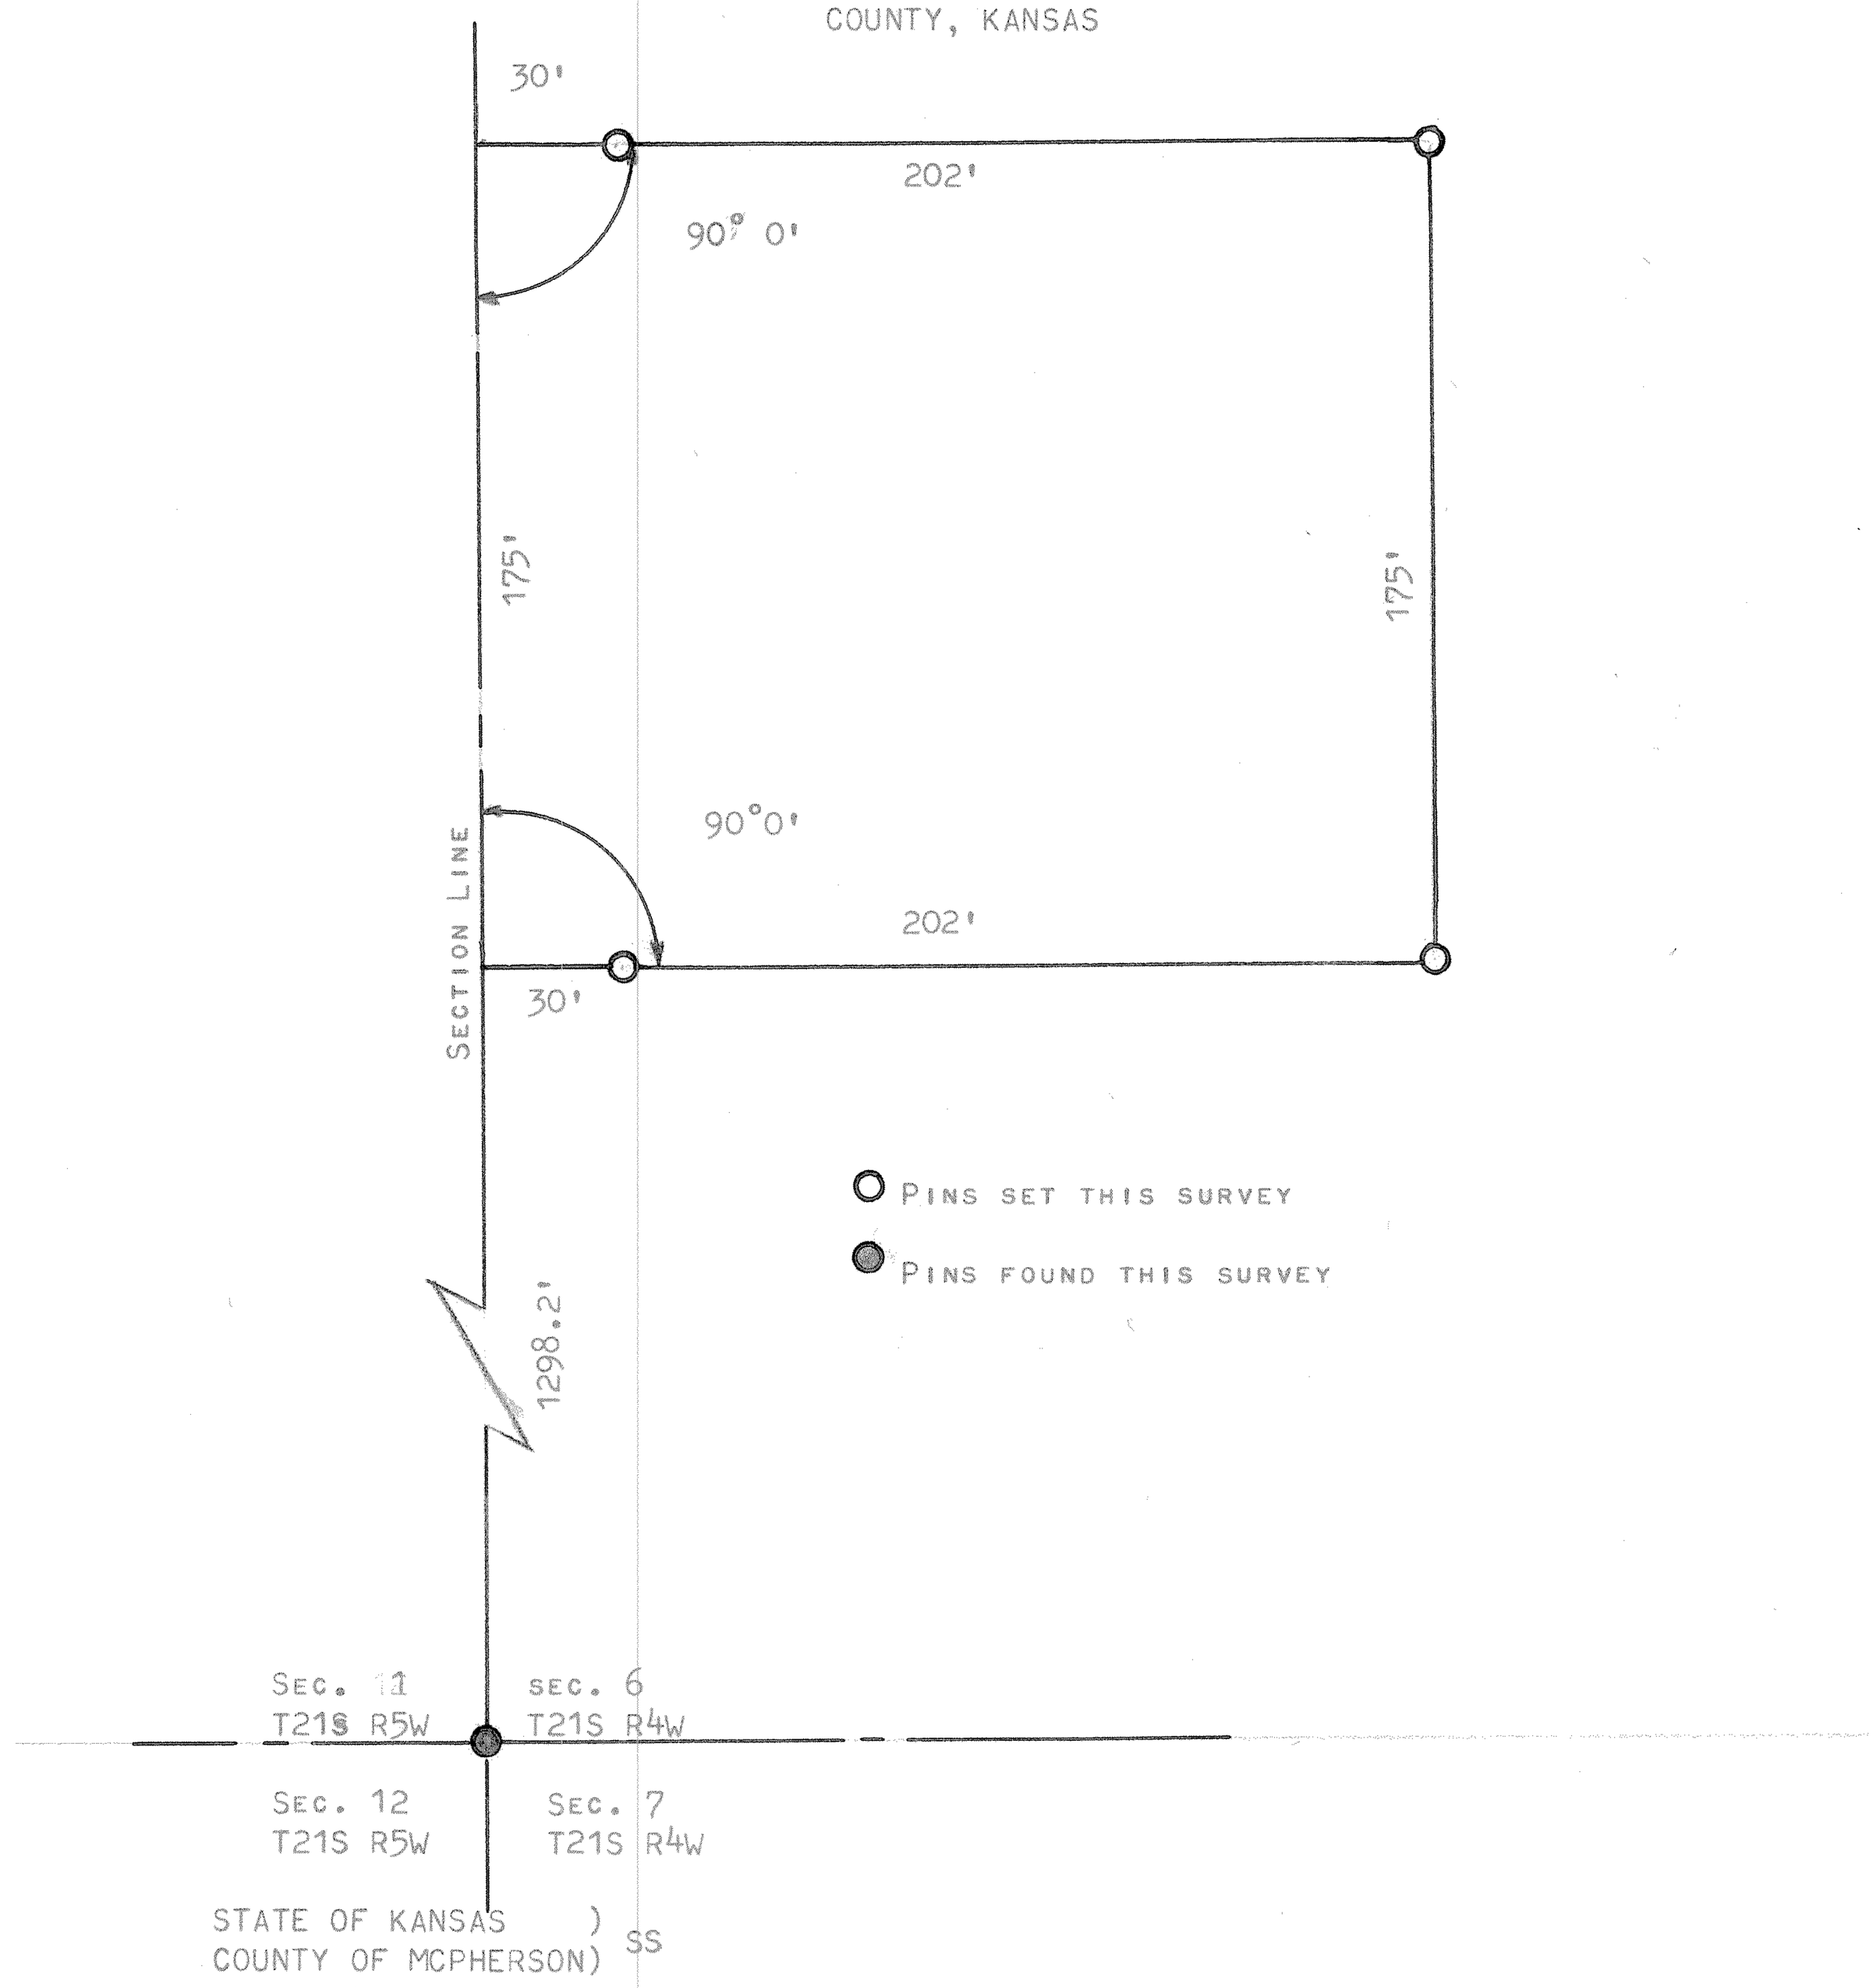

STATE OF KANSAS)
COUNTY OF MCPHERSON) SS

I, FRANCIS RANKIN, PROFESSIONAL ENGINEER OF THE STATE OF KANSAS DO HEREBY CERTIFY THAT UNDER MY SUPERVISION A SURVEY WAS MADE IN THE SW1/4 SECTION 6, T21S R4W OF THE 6TH P.M. AND DESCRIBED AS FOLLOWS:

BEGINNING AT A POINT 1298.2 FEET NORTH OF THE SW CORNER OF THE SW1/4 OF SAID SECTION 6, T21S R4W, THENCE RIGHT ANGLE EAST 202.0 FEET; THENCE NORTH PARELLEL WITH SECTION LINE 175.0 FEET; THENCE WEST TO SECTION LINE 202.0 FEET; THENCE SOUTH ON SECTION LINE 175.0 FEET TO PLACE OF BEGINNING, SAID TRACT OF LAND CONTAINS 0.81 ACRES MORE OR LESS, AND THAT THE ACCOMPANYING PLAT IS A TRUE EXHIBIT OF SAID SURVEY AS FAR AS IT IS KNOWN TO ME.

SURVEY CALLED FOR BY HENRY T.. ENSZ

SIGNED THIS DAY 18 OF APRIL, 1968

Francis Rankin

FRANCIS RANKIN
PROFESSIONAL ENGINEER
MCPHERSON, KANSAS

F. R. RANKIN
799
KANSAS
PROFESSIONAL ENGINEER

MICROFILM