http://www.adultpdf.com
Created by TIFF To PDF trial version, to remove this mark, please register this software.

Tract of land in the E1/2 NE 1/4
Section 8, T21S, R4W
McPherson, Kansas

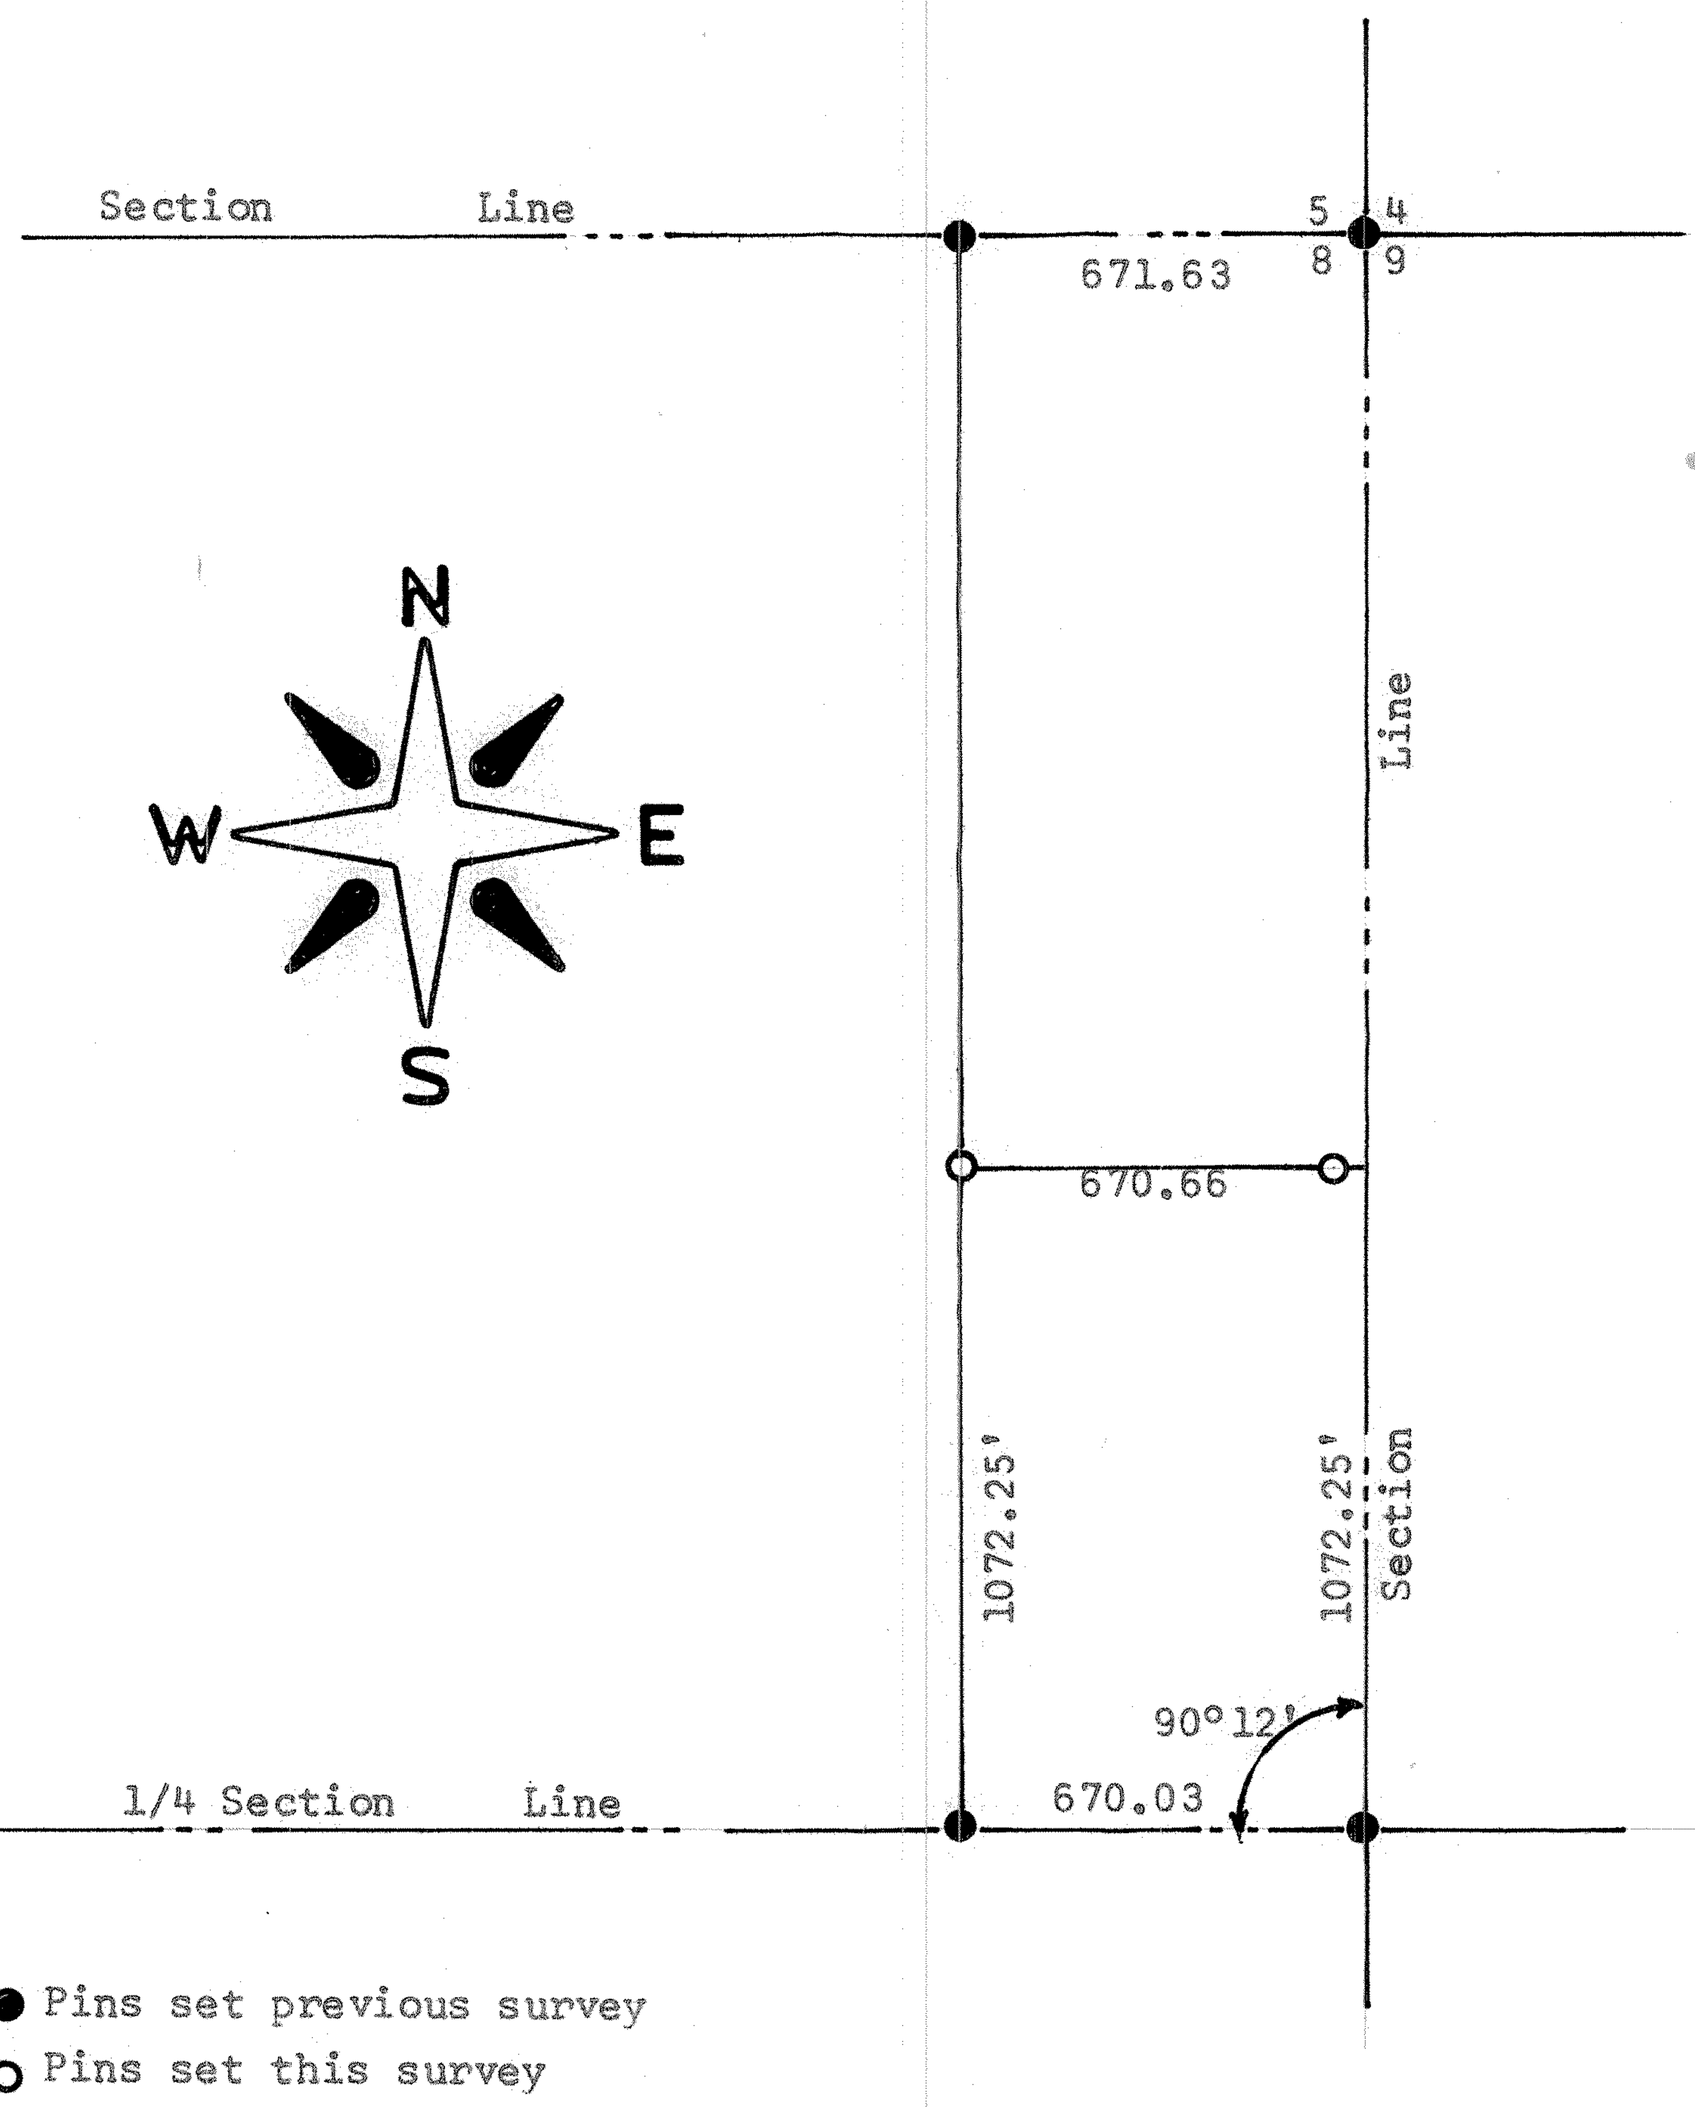

State of Kansas)
County of McPherson) S.S.

I, F.R. Rankin, Professional Engineer of the State of Kansas, do hereby certify that under my supervision a survey was made in the E 1/2, NE 1/4 Section 8, T21S, R4W of the 6th. P.M.and described as follows:

Beginning at the SEcorner of said NE 1/4 Section 8, thence North 1072.25' feet, thence West 670.66' feet, thence South 1072.25' feet to the South line of said NE 1/4, thence East 670.03' feet to the place of beginning, the land herein described contains 16.5 acres more or less and the above plat is a true exhibit of said survey as far as it is known to me.

Survey requisted by Arnold Winter

Signed this- 26 day August, 1970

F.R. Rankin (R.E.)
McPherson, Kansas

MICROFILM