http://www.adultpdf.com
Created by TIFF To PDF trial version, to remove this mark, please register this software.

Survey for: Dick Lofland
By: Garber Surveying Service, P.A.
217 East First Avenue, Suite 9
Hutchinson, Kansas 67501
Phone 316-665-7032

DESCRIPTION: Survey of tracts in the Southwest quarter of Section 9, Township 21 South, Range 4 West of the 6th Principal Meridian in McPherson County, Kansas as described on the attached sheets.

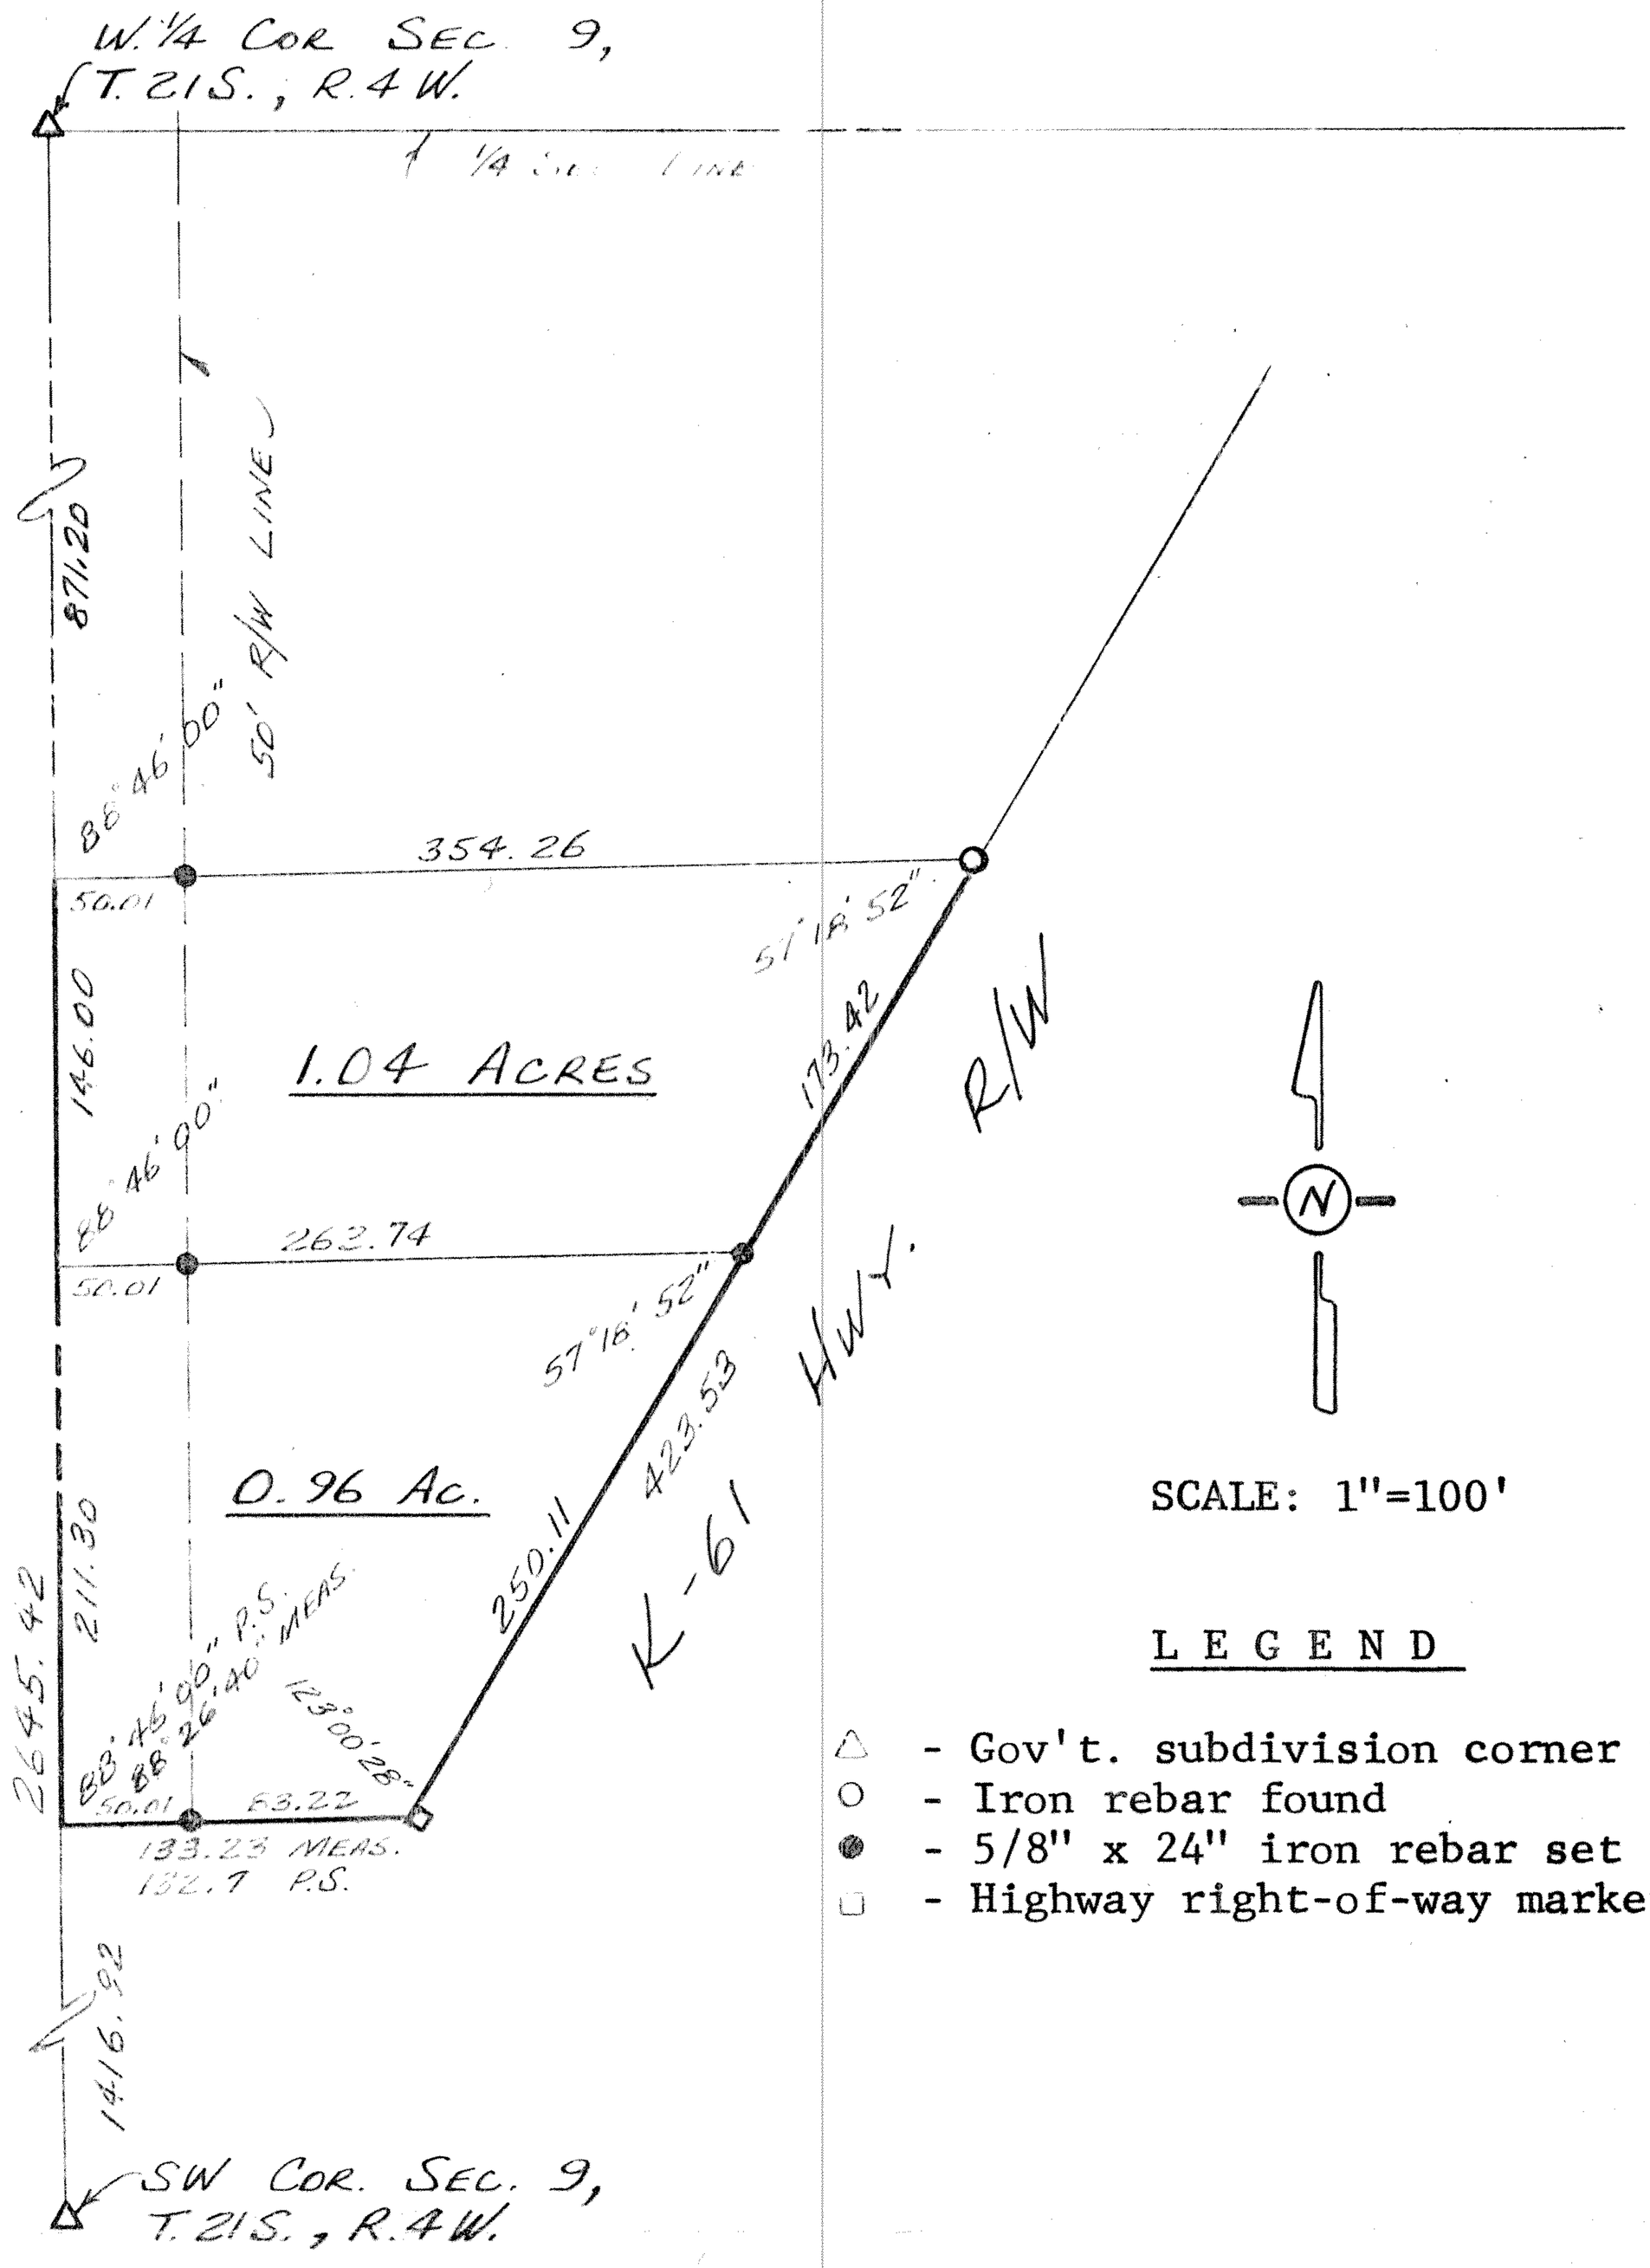

SCALE: 1"=100'

L E G E N D

△ - Gov't. subdivision corner found
○ - Iron rebar found
● - 5/8" x 24" iron rebar set
□ - Highway right-of-way marker

I hereby certify this plat to be a true, correct and complete representation of the property described above and on the attached sheets, as surveyed under my supervision, this 29th day of September, 1983.

Daniel E. Garber RLS #683

DANIEL E. GARBER
REGISTERED
LS-683
KANSAS
LAND SURVEYOR

G83-185