http://www.adultpdf.com
Created by TIFF To PDF trial version, to remove this mark, please register this software.

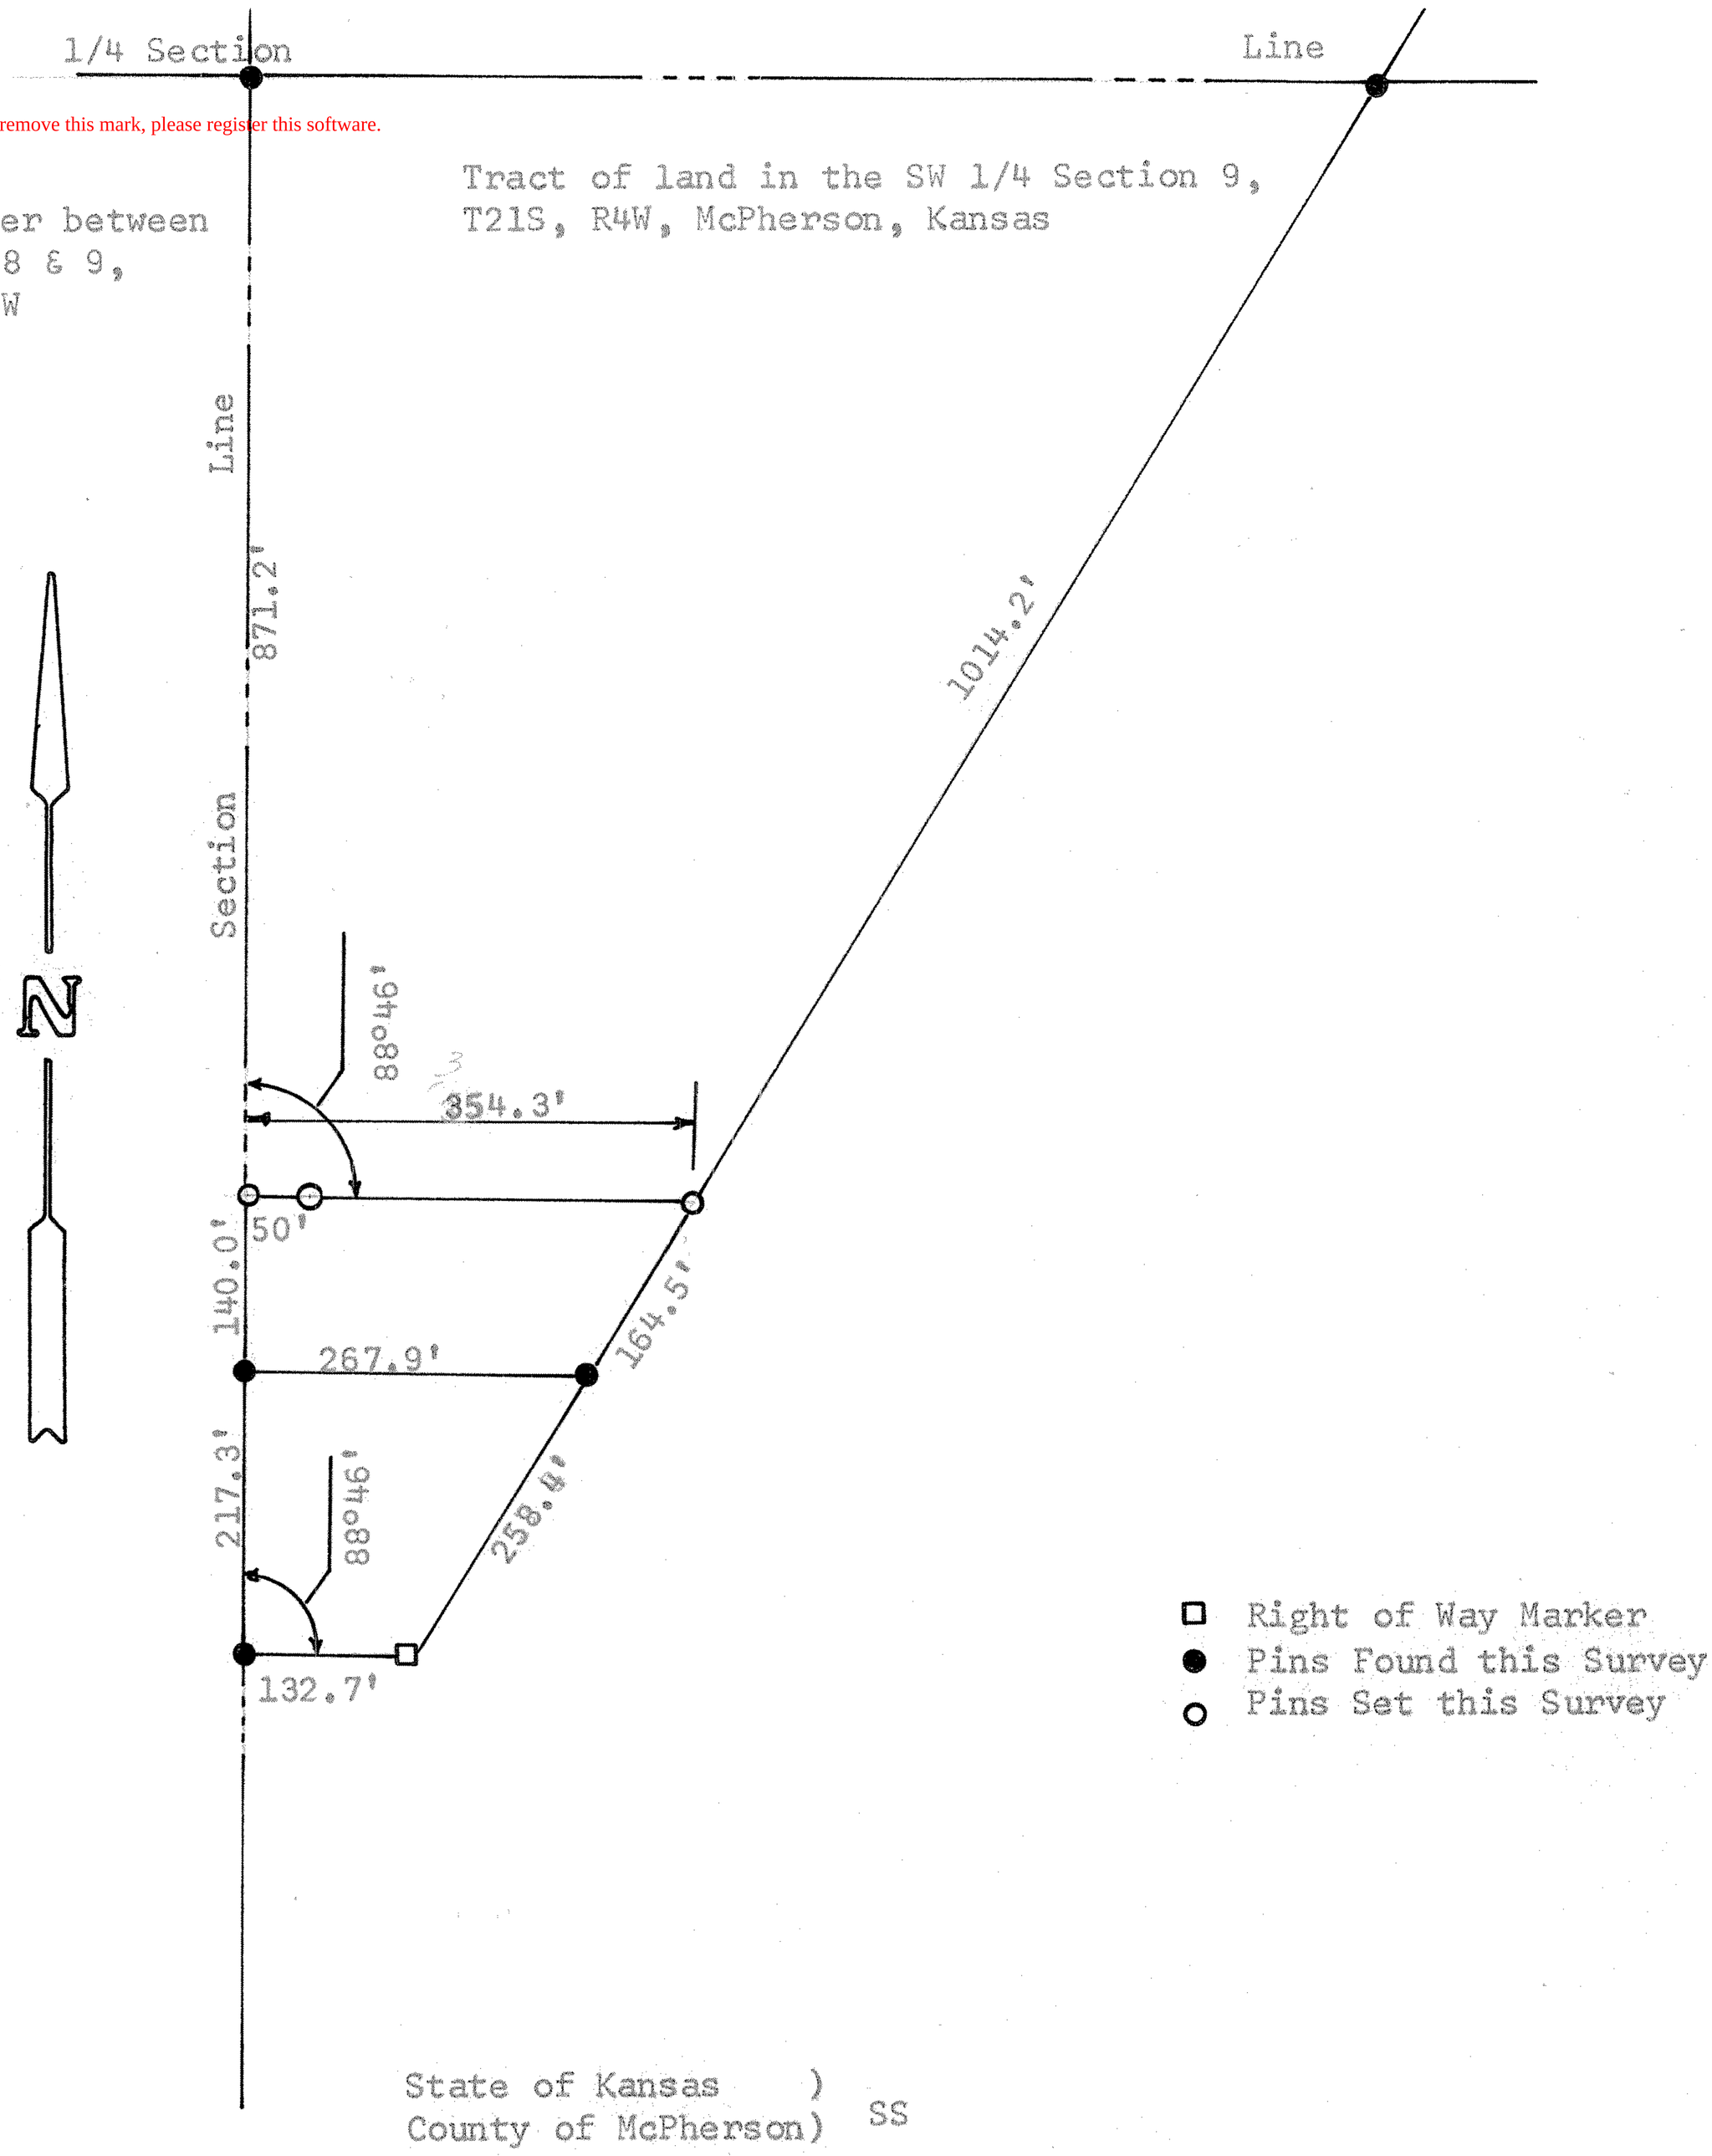

State of Kansas)
County of McPherson) SS

I, F. R. Rankin, County Engineer of McPherson, Kansas, do hereby certify that under my supervision a survey was made in the SW 1/4 Section 9, T21S, R4W of the 6th P.M. and described as follows: Beginning at a point 871.2 feet South of the N.W. corner of the SW 1/4 Section 9; thence East with a exterior angle of 88°46' a distance of 354.3 feet to the West right of way of K61; thence southwesterly along said right of way 164.5 feet; thence West 267.9 feet to the Section Line; thence North 140.0 feet to the point of beginning. The land herein described contains 1.0 acres and the above plat is a true exhibit of said survey as far as it known to me.

Survey called for by LeRoy Stucky

Signed this 13 day May, 1969

F. R. Rankin
County Engineer
McPherson, Kansas

F. R. RANKIN
LICENSED
799
KANSAS
PROFESSIONAL ENGINEER