http://www.adultpdf.com
Created by TIFF To PDF trial version, to remove this mark, please register this software.

THE SW¼ OF SECTION 17, T.21 S., R.5 W. OF THE 6TH P.M., CONTAINING 161.803 ACRES IN McPHERSON COUNTY, KANSAS, AND PORTIONS THEREOF DESCRIBED ON THE ATTACHED SHEETS.

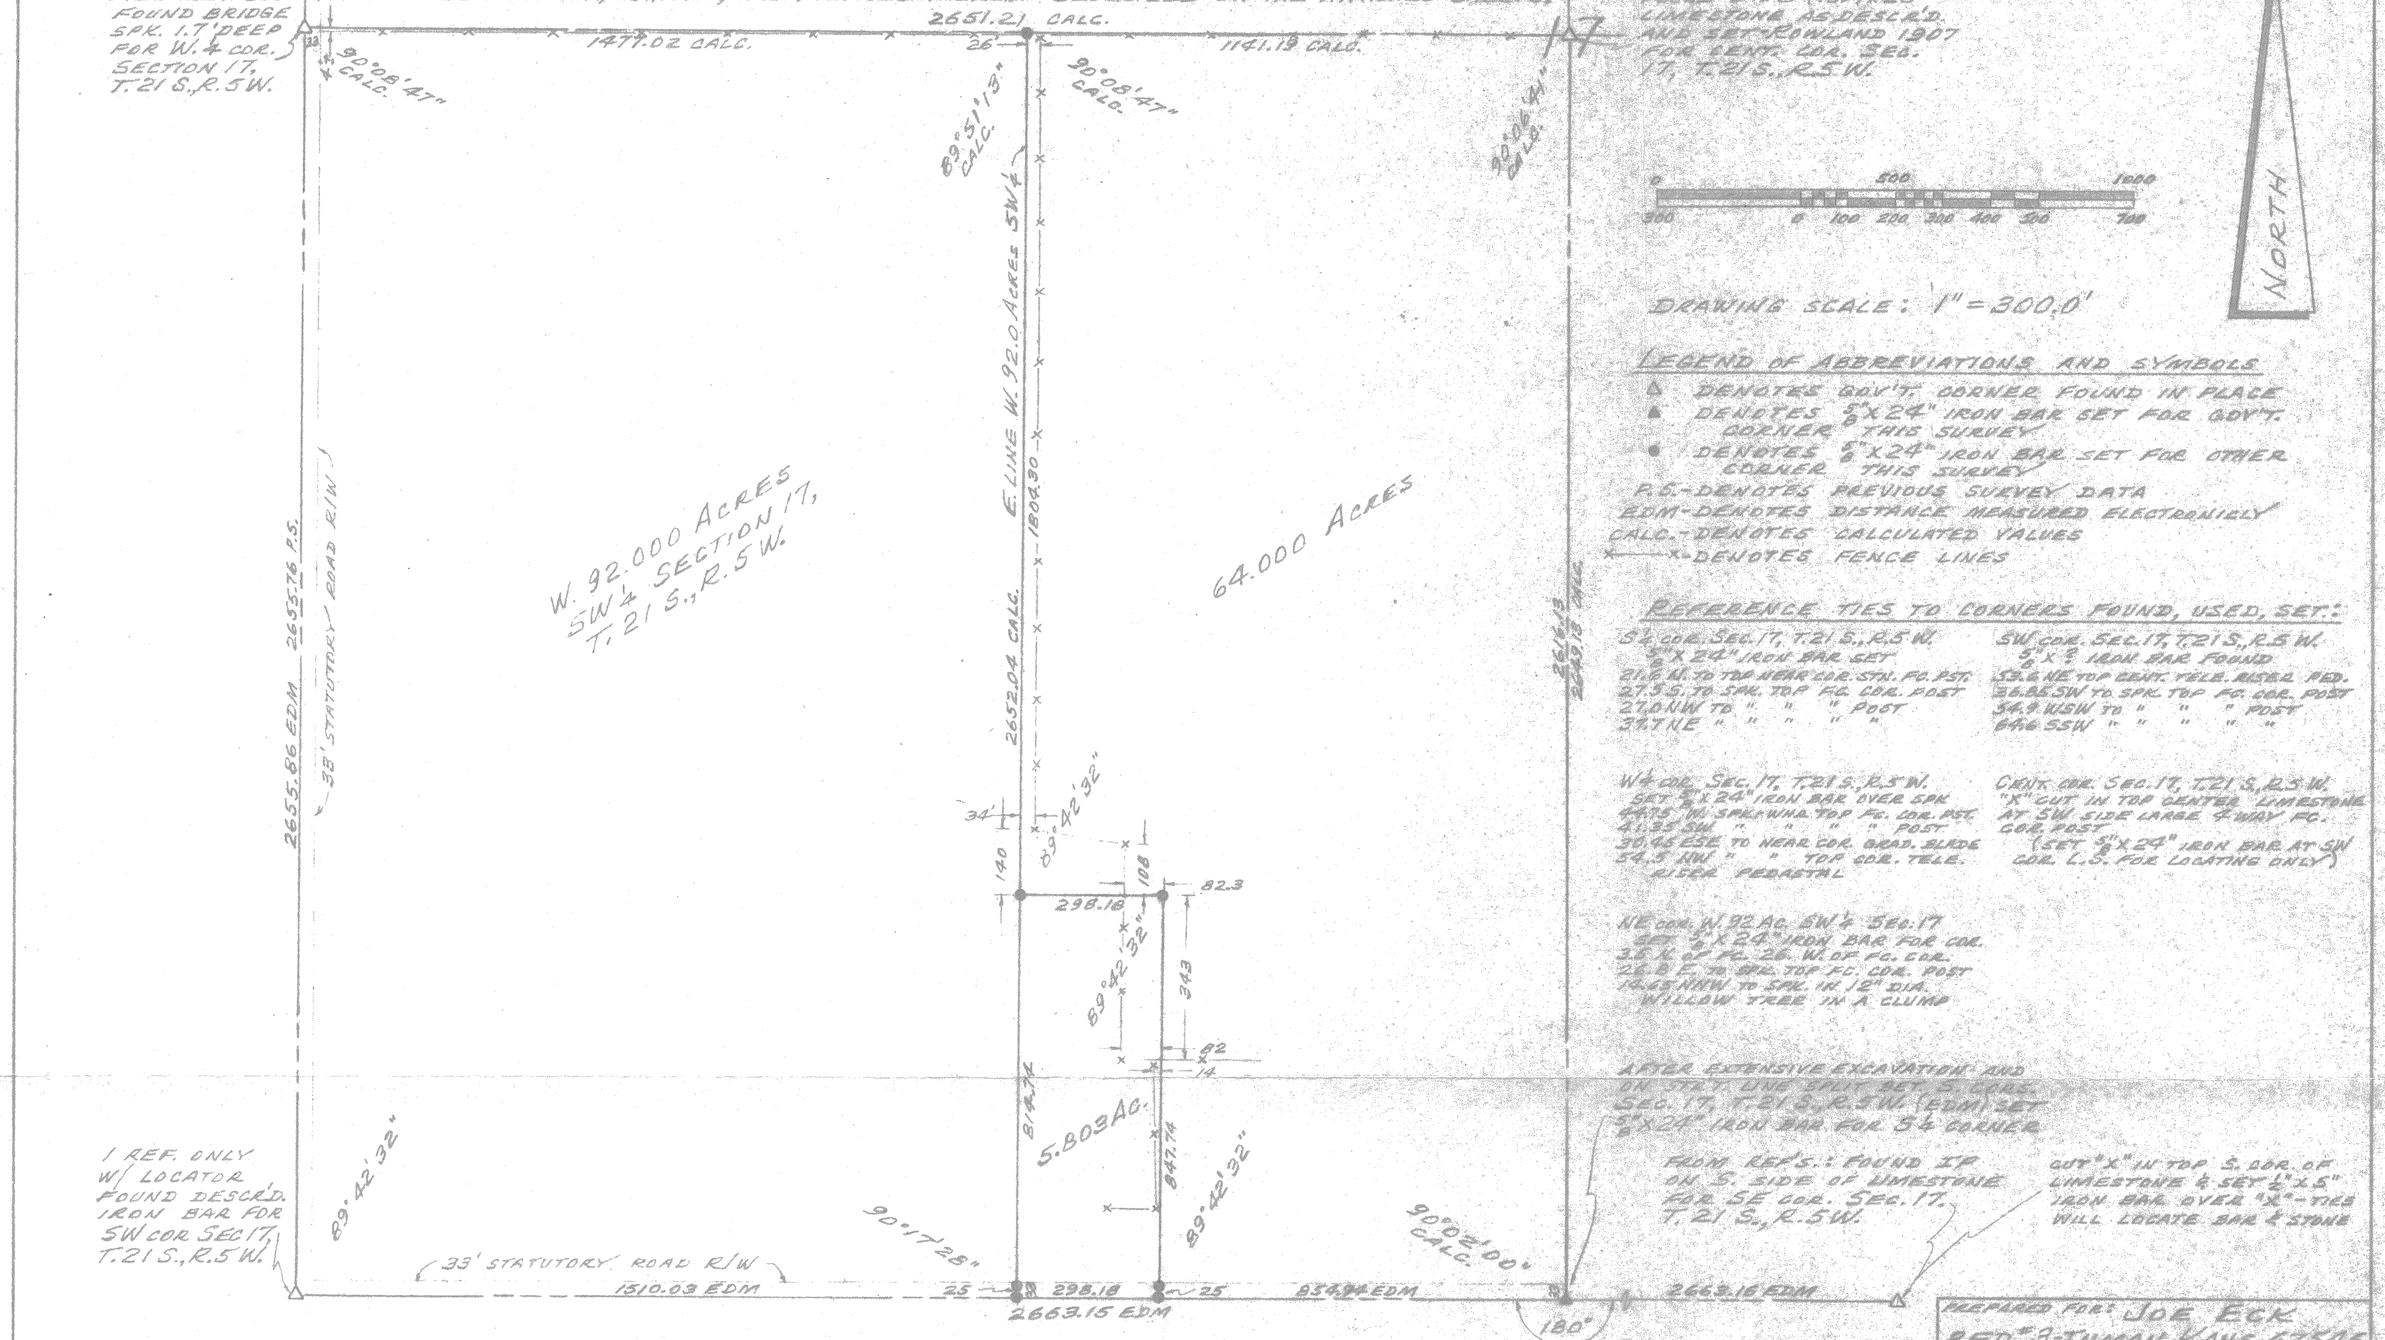

I HEREBY CERTIFY THIS PLAT OF SURVEY TO BE A TRUE AND CORRECT REPRESENTATION OF THE PROPERTY DESCRIBED ABOVE AND ON THE ACCOMPANYING SHEETS, AS SURVEYED BY ME THIS 27TH DAY OF MARCH, 1981.

William H. Klassen

PREPARED FOR: JOE ECK
RFD #3-INMAN, KANS. 67546

BY: SICKMON-KLASSEN, LAND SURVEYORS
611 EAST 4TH AVE. P.O. BOX #1691
HUTCHINSON KANSAS 67501
TELE. (316) 663-7401

SURVEYED: KLASSEN ETAL	PROJECT NO.: SK-81-21
COMPUTED: PORTER CHECKED-DRAWN: KLASSEN	DATE: 27 MARCH, 1981