http://www.adultpdf.com
Created by TIFF To PDF trial version, to remove this mark, please register this software.

SICKMON-KLASSEN

LAND SURVEYORS

PHONE (316) 663-7401 • P. O. BOX 1691
611 EAST 4TH AVE.
HUTCHINSON, KANSAS 67501

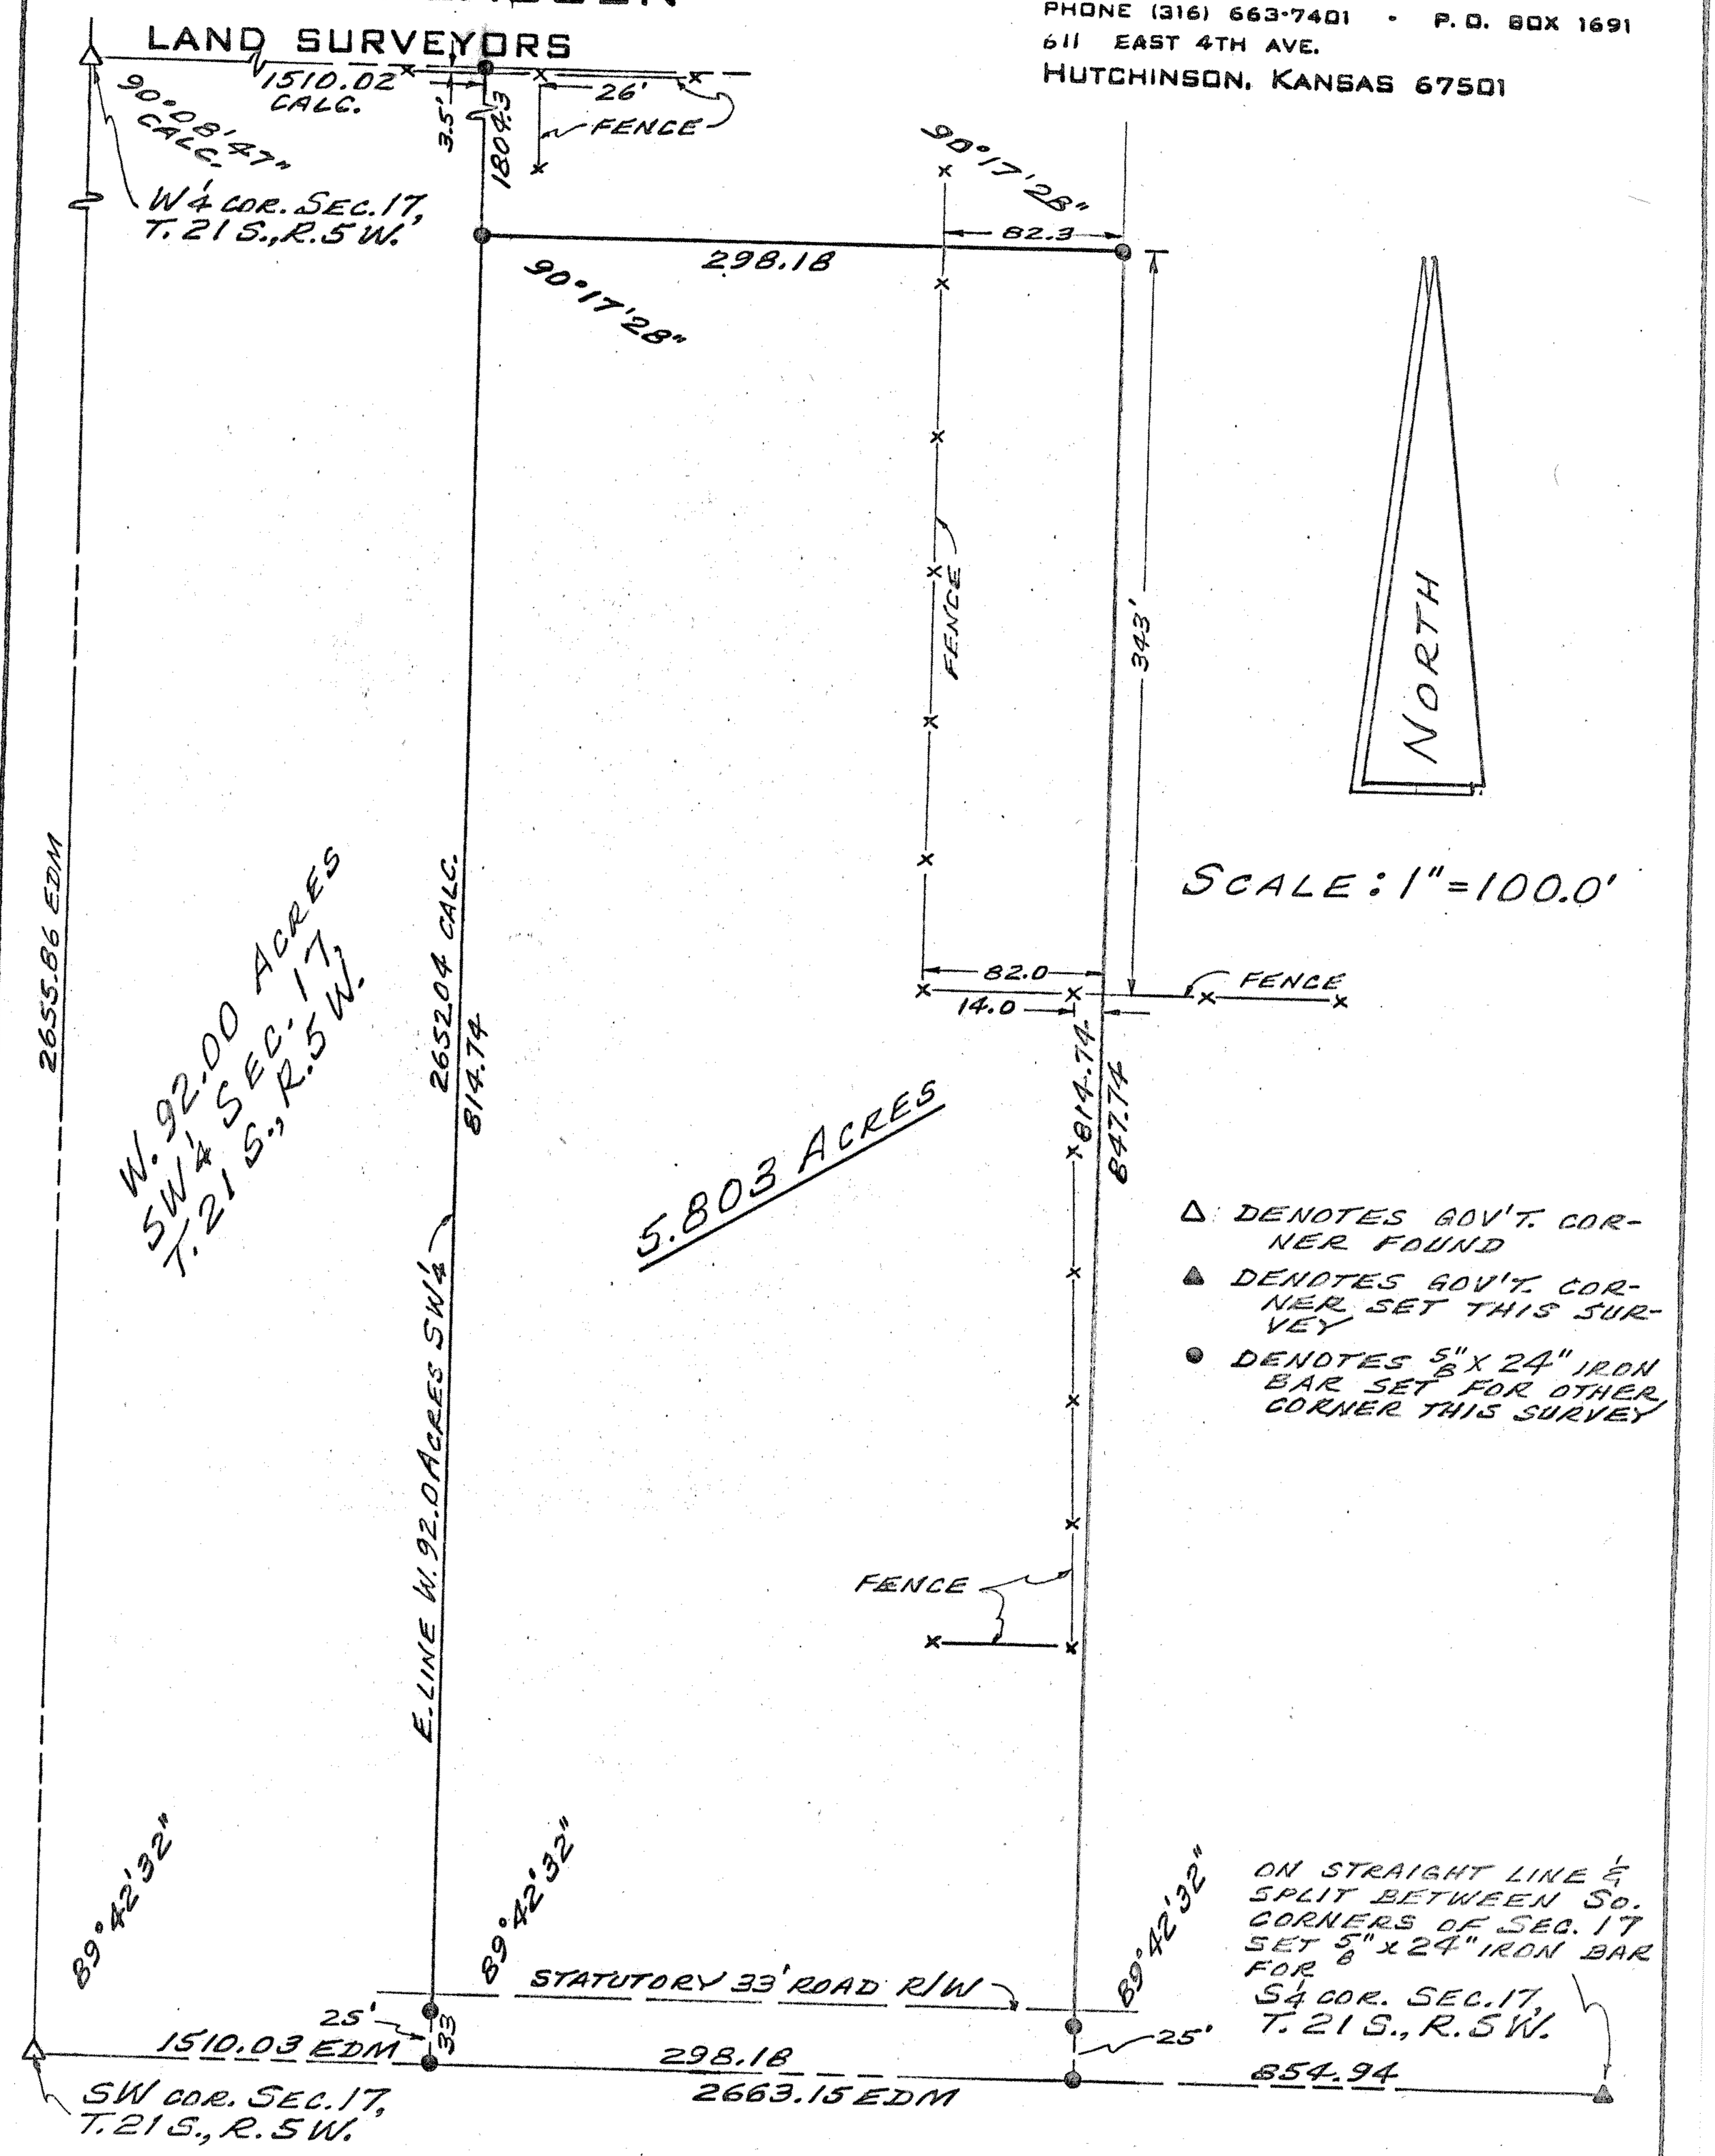

I hereby certify that the above is a true and correct plat of a survey made of the property described herein.

William H. Klassen
Registered Kansas Land Surveyor

WILLIAM H. KLASSEN REGISTERED KANSAS LAND SURVEYOR

Survey for: JOE ECK

Tract in Southwest ¼ Section 17, Township 21 South, Range 5 West of the 6th P.M., McPherson County, Kansas, more particularly described on the attached sheet.

State: KANSAS	County: MC PHERSON	Proj. # 81-21	Date: 27 March 1981