http://www.adultpdf.com
Created by TIFF To PDF trial version, to remove this mark, please register this software.

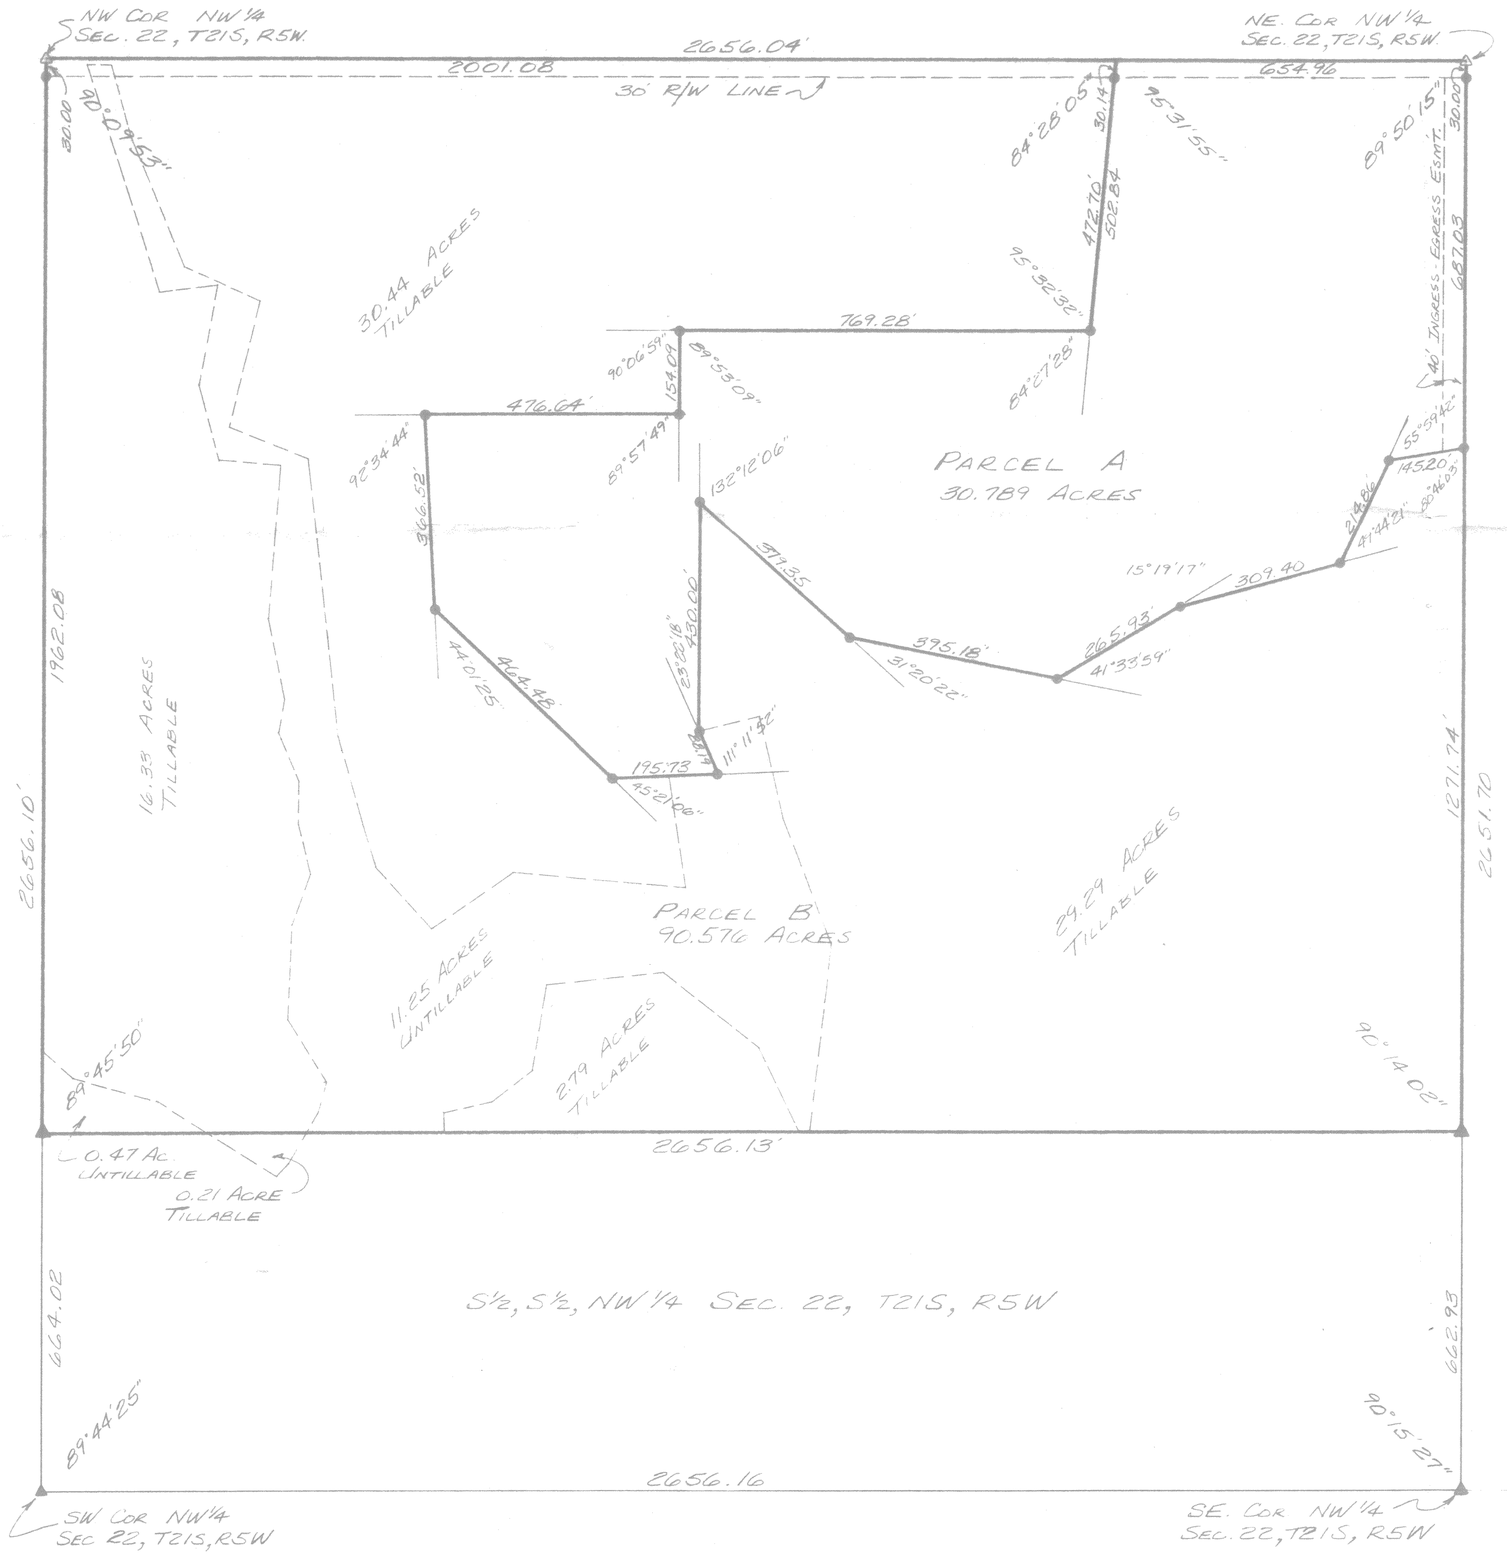

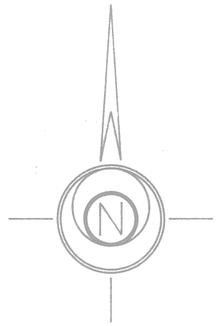

-200 0 200 400 600

LEGEND

△ - SECTIONAL SUBDIVISION CORNER FOUND
▲ - SECTIONAL SUBDIVISION CORNER SET
● - 5/8" X 24" IRON REBAR SET

SURVEYOR'S CERTIFICATE:
I hereby certify this plat to be a true, correct and complete representation of the property described on the attached sheets, as surveyed under my supervision, this 18th day of August, 1989.

Daniel E. Garber RLS 683

DANIEL E. GARBER REGISTERED LS-683 KANSAS LAND SURVEYOR

BILL NEUFELD

GARBER SURVEYING SERVICE, P.A.

217 EAST FIRST AVENUE, SUITE 16
HUTCHINSON, KANSAS 67501 316-665-7032

PORTIONS OF THE NW 1/4 SECTION 22, T21S, R5W OF THE 6TH P.M., MCPHERSON CO., KS.

Scale 1"=200 feet	JOB NO. G89-238
DATE 8/18/1989	Sheet 1 of 1 Sheets