http://www.adultpdf.com
Created by TIFF To PDF trial version, to remove this mark, please register this software.

Survey for: Jay Regehr
By: Garber Surveying Service, P.A.
217 E. First Ave., Suite 9
Hutchinson, Kansas 67501
DESCRIPTION: A tract in the S.W.¼ Sec. 25, T.21 S. R.5 W. of the 6th P.M. as more particularly on the attached sheet.

● - Iron Pin Set
△ - Gov't Corner Found

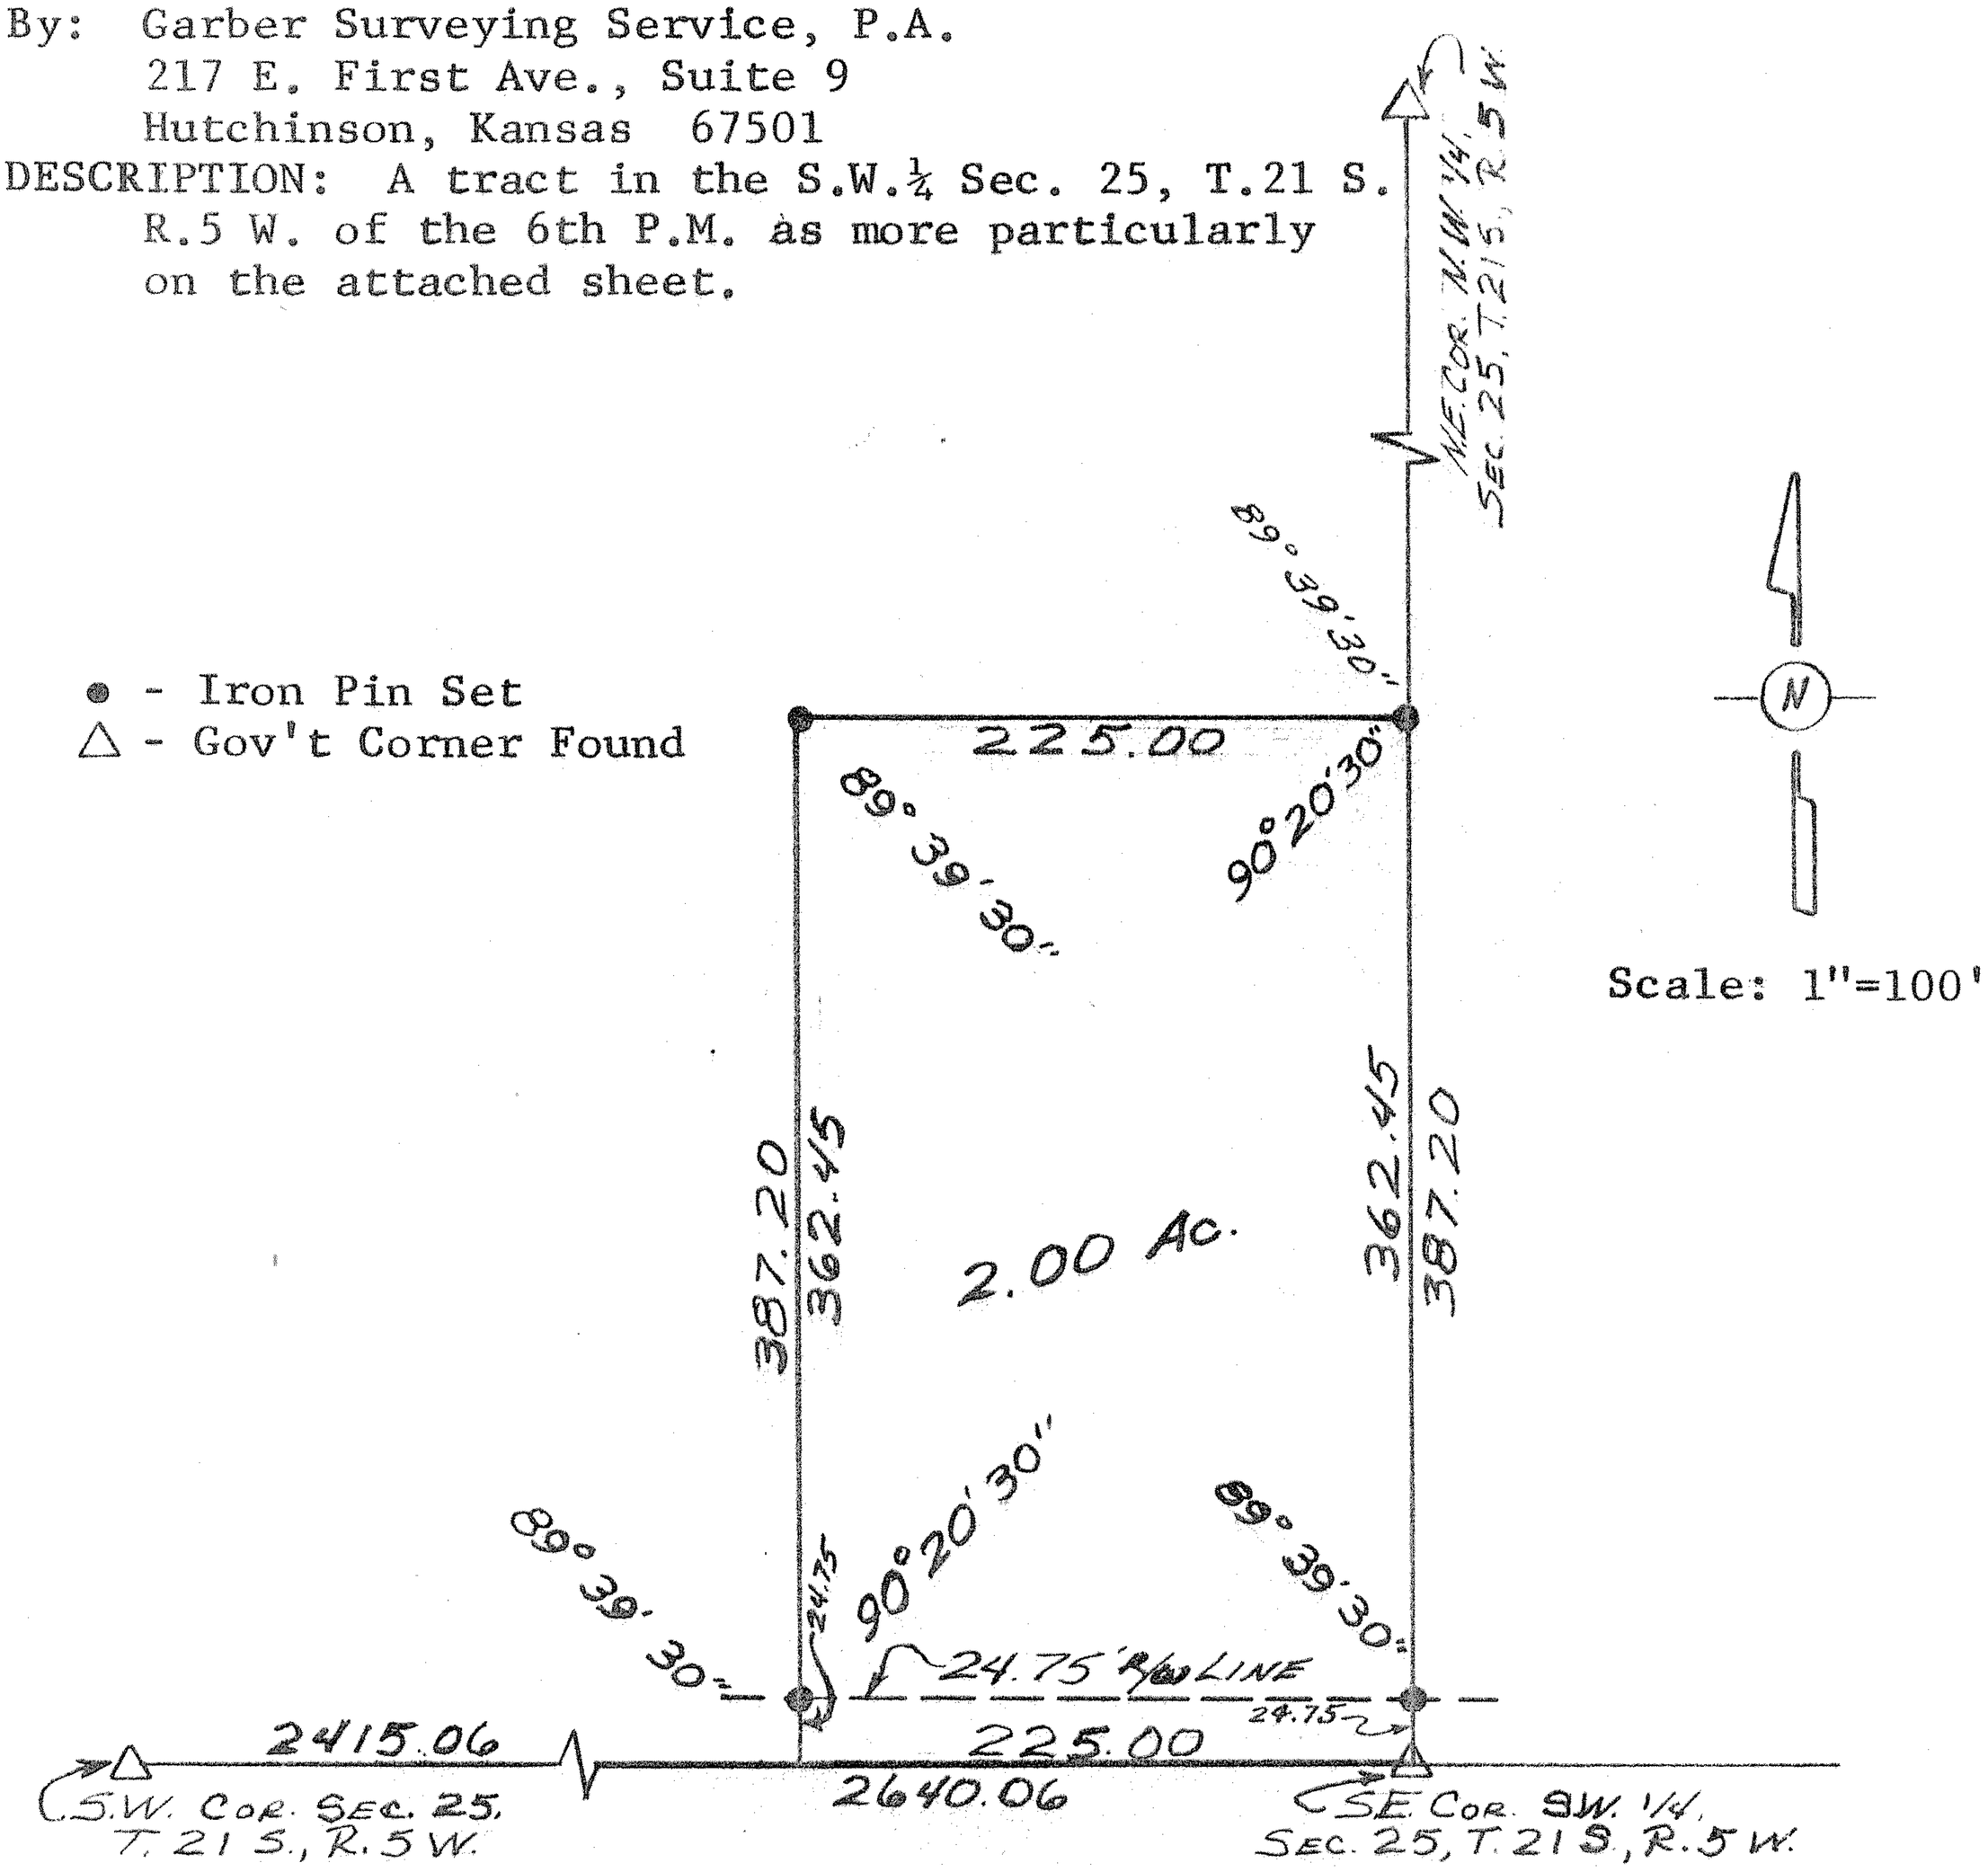

I hereby certify this plat to be a true, correct, and complete representation of the property described above and on the attached sheet, as surveyed by me, this 4th day of April, 1980.

Daniel E. Garber

Daniel E. Garber RLS

DANIEL E. GARBER
REGISTERED
LS-683
KANSAS
LAND SURVEYOR

G80-22