http://www.adultpdf.com
Created by TIFF To PDF trial version, to remove this mark, please register this software.

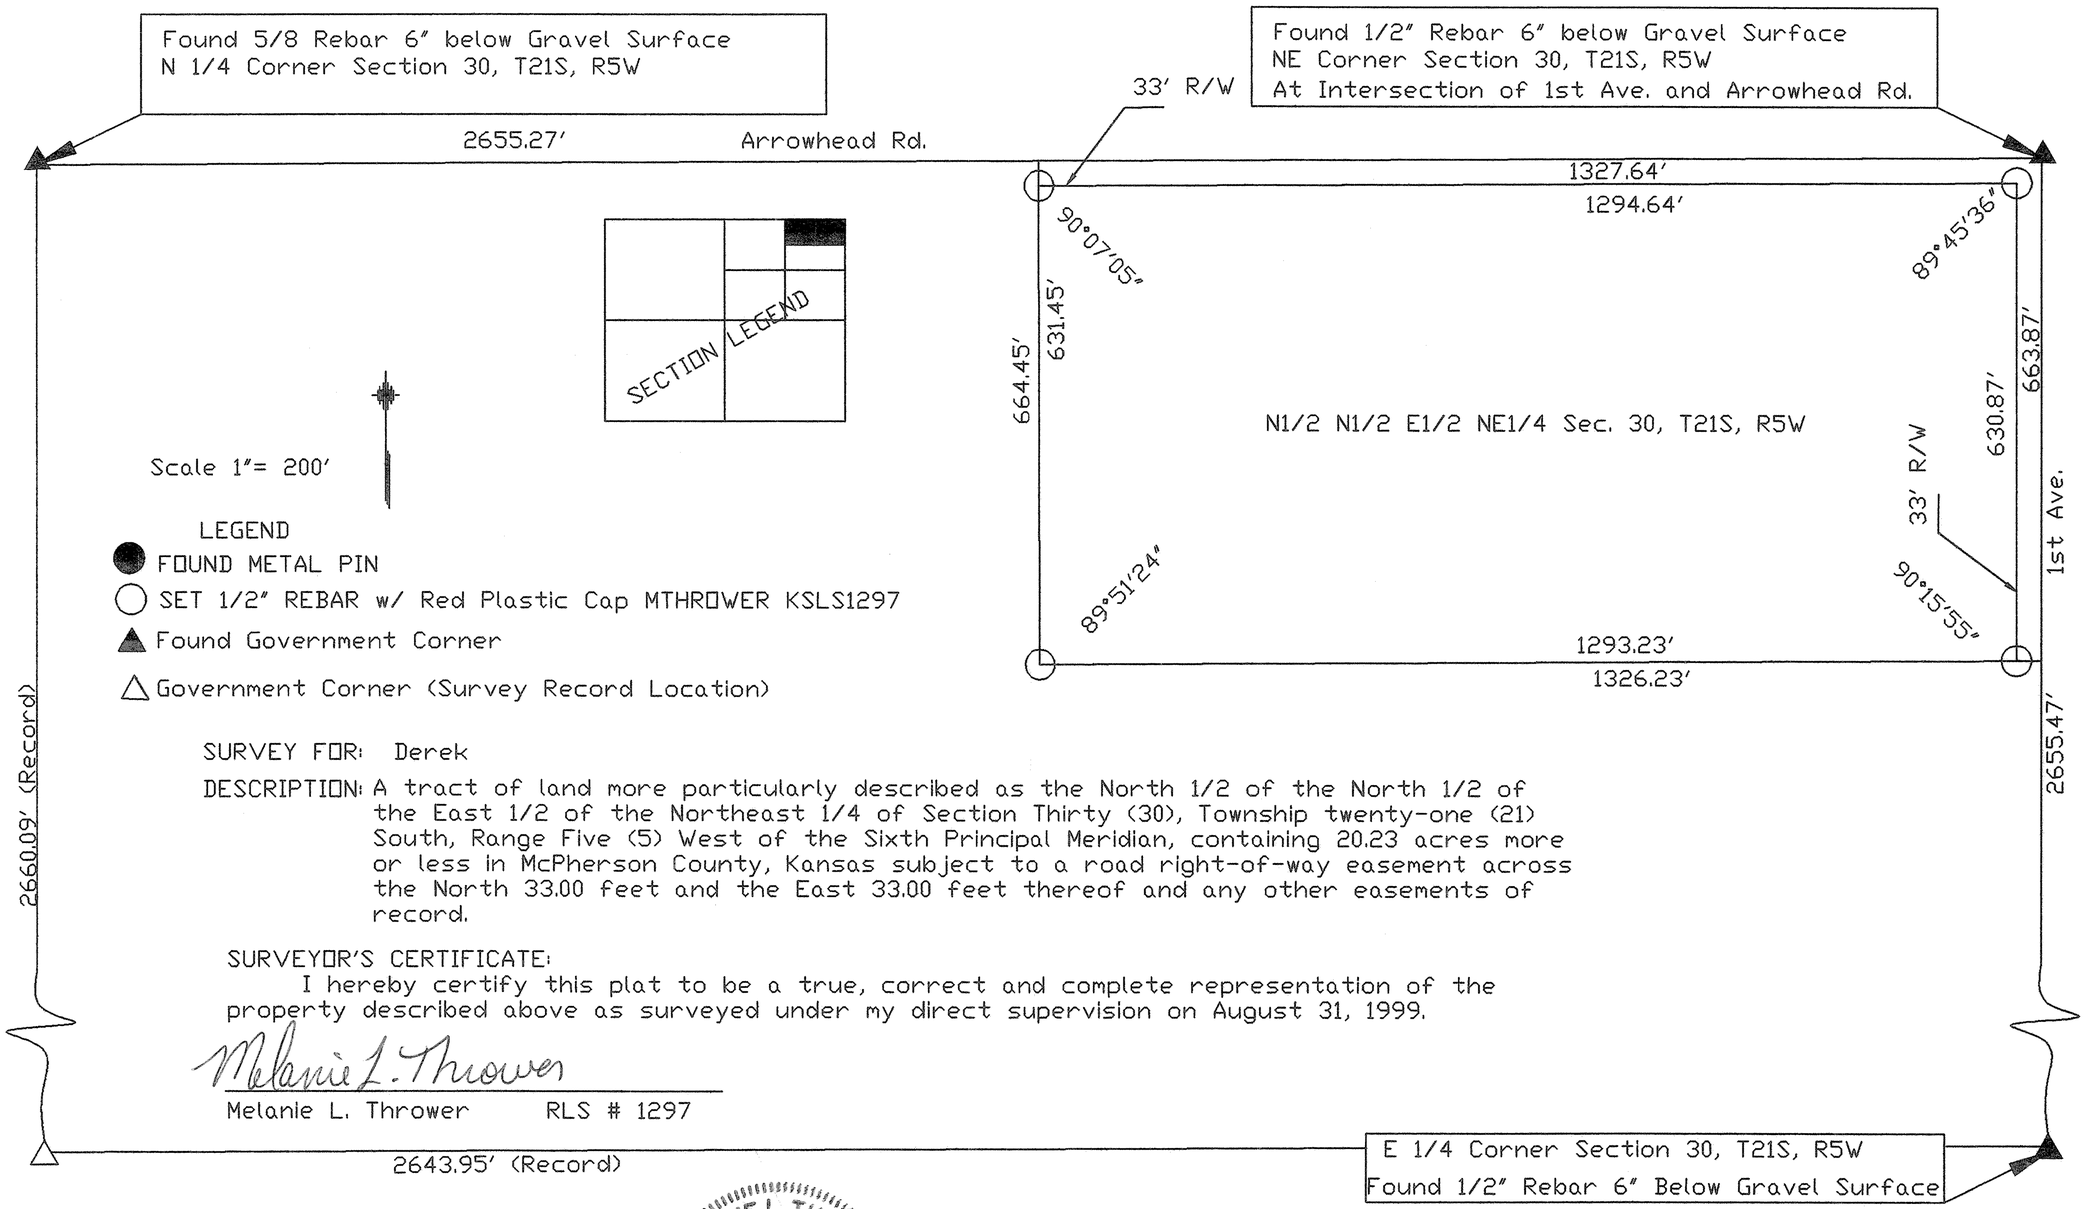

SURVEY FOR: Derek

DESCRIPTION: A tract of land more particularly described as the North 1/2 of the North 1/2 of the East 1/2 of the Northeast 1/4 of Section Thirty (30), Township twenty-one (21) South, Range Five (5) West of the Sixth Principal Meridian, containing 20.23 acres more or less in McPherson County, Kansas subject to a road right-of-way easement across the North 33.00 feet and the East 33.00 feet thereof and any other easements of record.

SURVEYOR'S CERTIFICATE:
I hereby certify this plat to be a true, correct and complete representation of the property described above as surveyed under my direct supervision on August 31, 1999.

Melanie L. Thrower

Melanie L. Thrower RLS # 1297

MELANIE L. THROWER LICENSED LS-1297 KANSAS LAND SURVEYOR

9-1-99

Melanie L. Thrower, P.E., L.S.
P.O. Box 662
McPherson, Kansas 67460
316-241-0950 Fax 316-241-5086