http://www.adultpdf.com
Created by TIFF To PDF trial version, to remove this mark, please register this software

SICKMON-KLASSEN
LAND SURVEYORS

PHONE (316) 663-7401 - P. O. BOX 1691
330 WEST 5TH AVE.
HUTCHINSON, KANSAS 67501

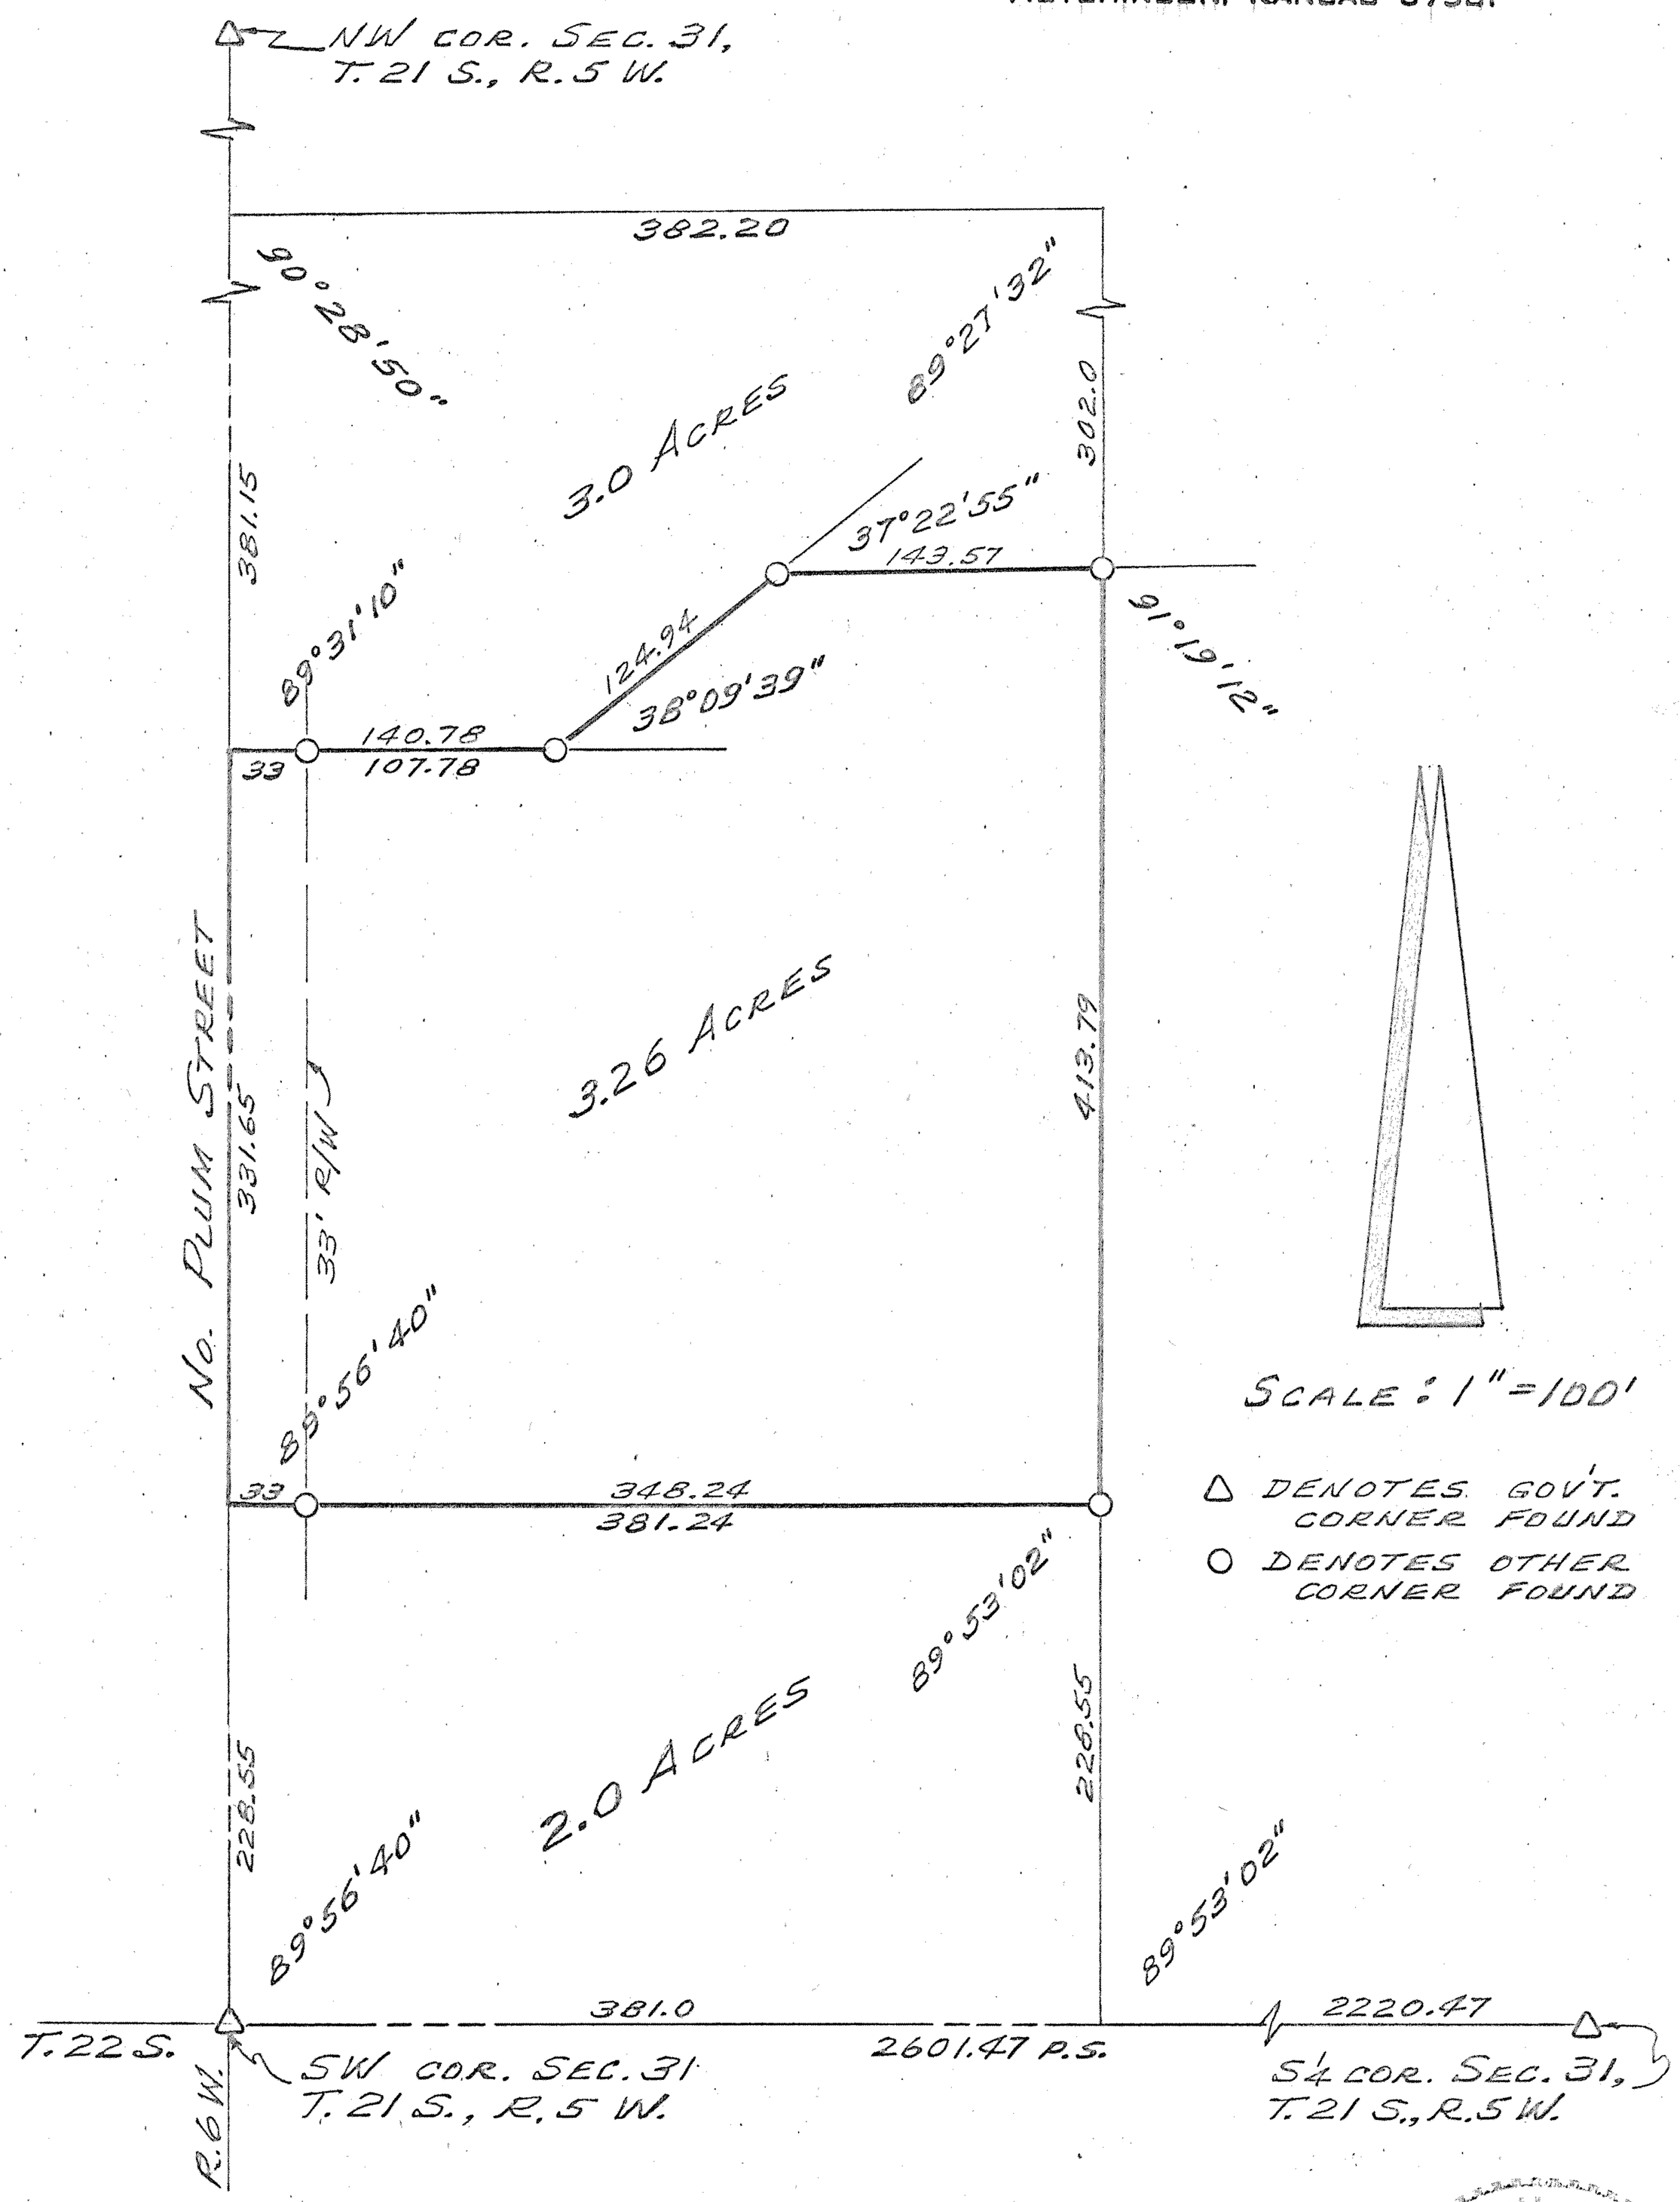

I hereby certify that the above is a true and correct plat of a survey made of the property described herein

WILLIAM H. KLASSEN REGISTERED LS-121 KANSAS LAND SURVEYOR

William H. Klassen
Registered Kansas Land Surveyor

Survey for: John Brown

DESCRIPTION

A survey at the Southwest corner of the Southwest ¼ of Section 31, T.21S., R.5W., of the 6th P.M. more particularly described on the attached sheet.

MICROFILM

State: Kansas	County: McPherson	Proj. # 78-1	Date: January 6, 1978