http://www.adultpdf.com
Created by TIFF To PDF trial version, to remove this mark, please register this software.

SE 1/4 SECTION 32, T21, R5W

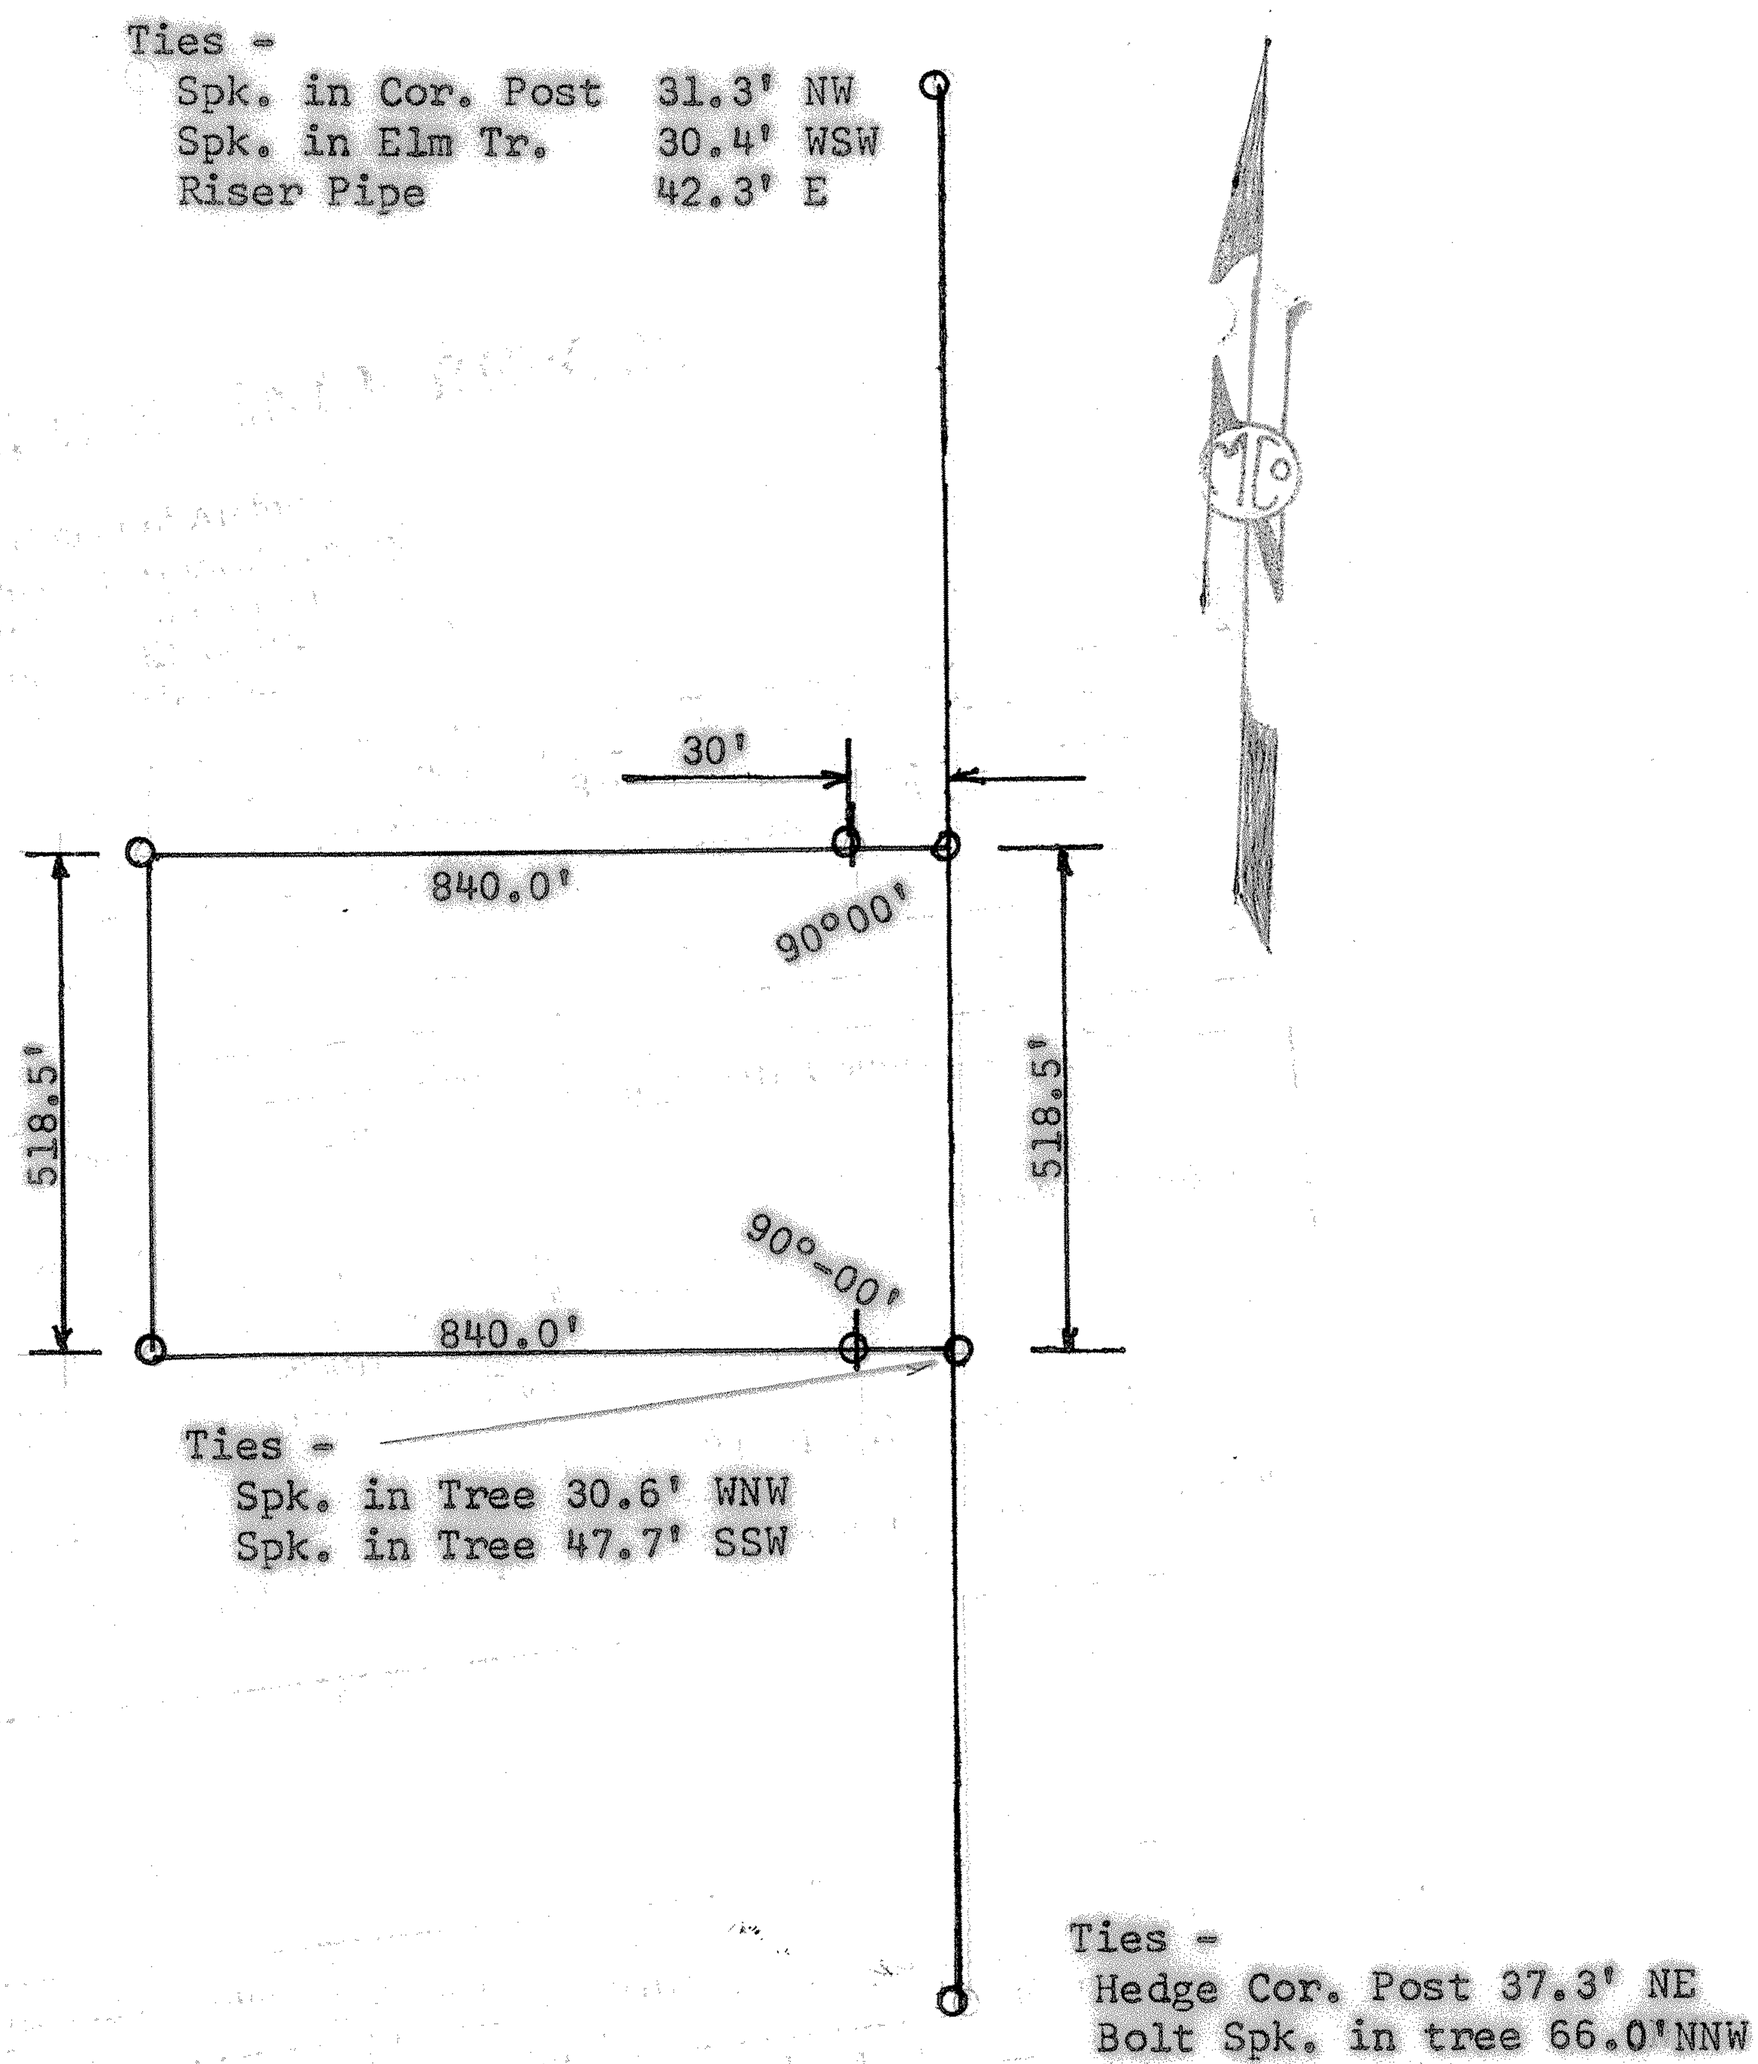

This survey called for by John Borton, located in the SE 1/4 Section 32, T21S, R5W. I, F. R. Rankin, County Engineer and Licensed Professional Engineer hereby certify that I did cause a survey to be made of the following described property: Beginning on Section Line 1094.3 feet North of the Southeast corner of Section 32; thence West at a 90°.00' angle 840.0 feet; thence North 518.5 feet; thence East 840.0 feet to Section Line; thence South 518.5 feet to the point of beginning. Said tract contains 10.0 acres more or less. I further certify the above tract to be a true and correct exhibit of said survey so far as it is known to me.

Signed this 2 day of February 1967

F. R. Rankin
F. R. Rankin
Professional Engineer

F. R. RANKIN LICENSED 799 KANSAS PROFESSIONAL ENGINEER

MICROFILM