http://www.addtipdf.com
Created by TIFF To PDF trial version, to remove this mark, please register this software.

Plat of Survey

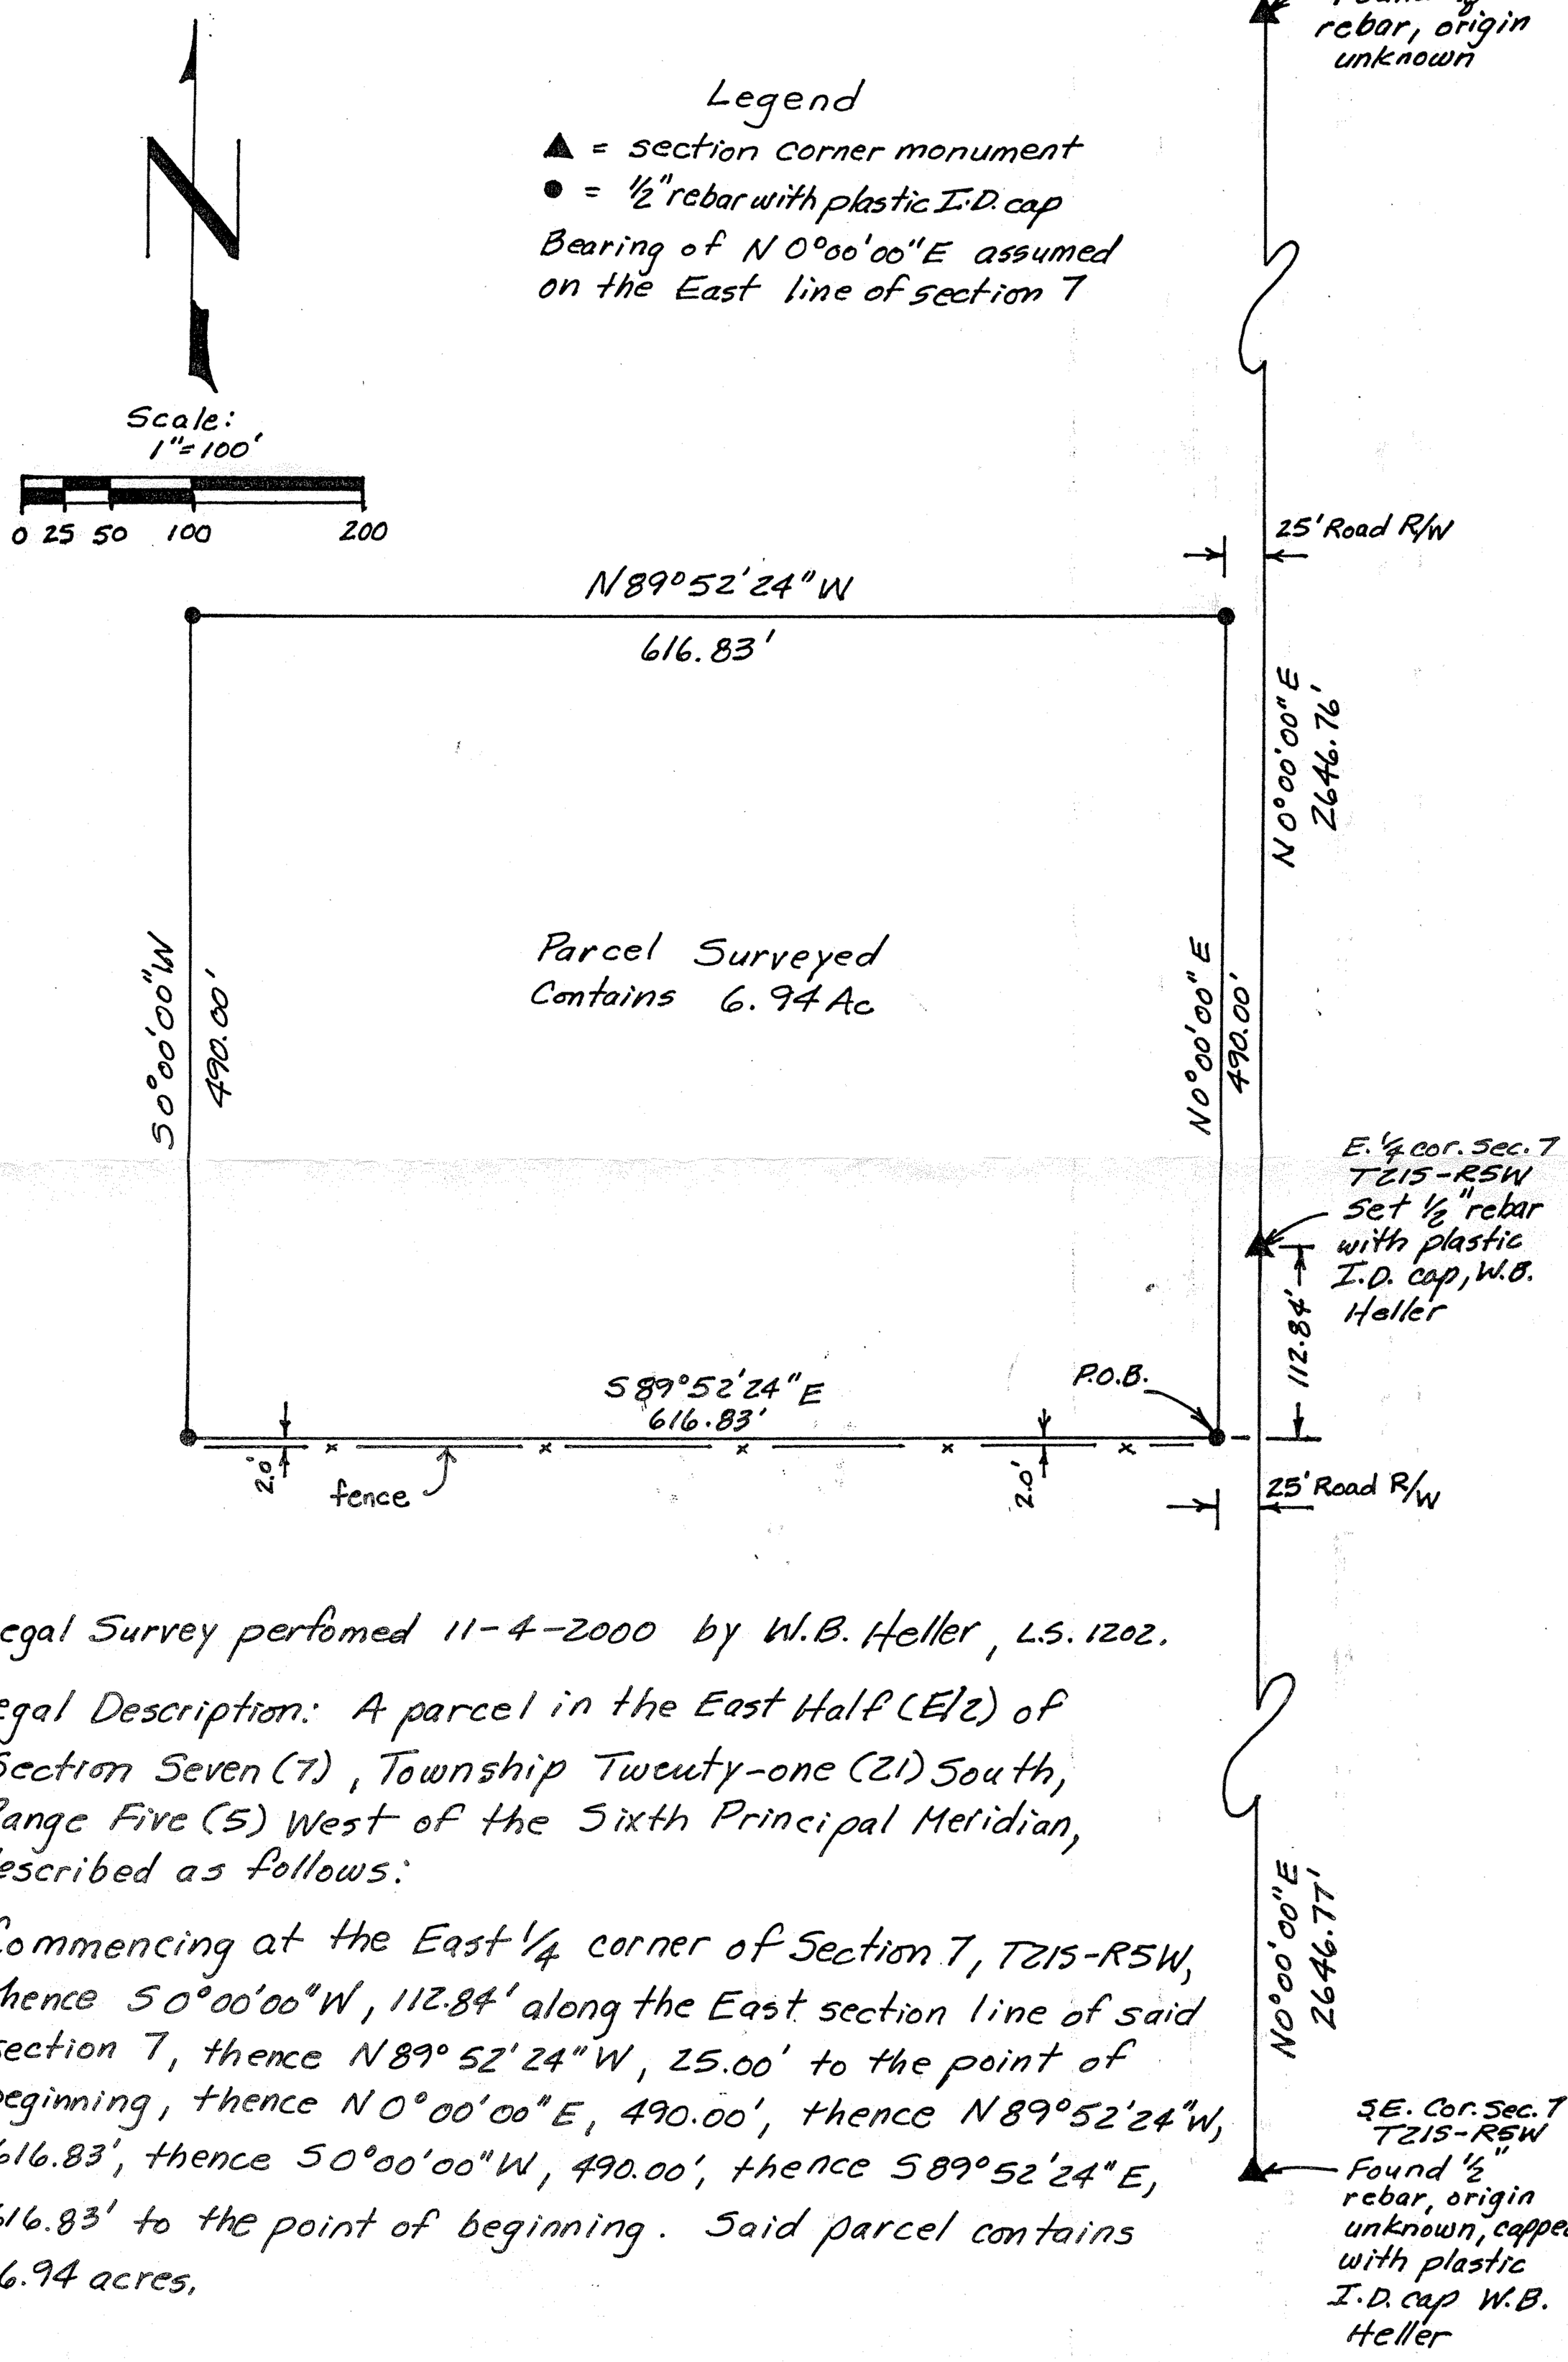

Legal Survey perfomed 11-4-2000 by W.B. Heller, L.S. 1202.

Legal Description: A parcel in the East Half (E1/2) of Section Seven (7), Township Twenty-one (21) South, Range Five (5) West of the Sixth Principal Meridian, described as follows:

Commencing at the East 1/4 corner of Section 7, T21S-R5W, thence S0°00'00"W, 112.84' along the East section line of said section 7, thence N89°52'24"W, 25.00' to the point of beginning, thence N0°00'00"E, 490.00', thence N89°52'24"W, 616.83', thence S0°00'00"W, 490.00', thence S89°52'24"E, 616.83' to the point of beginning. Said parcel contains 6.94 acres.